

PROPOSED PARCEL NUMBER/IDENTIFICATION	PARCEL A-1A*	PARCEL 612 B1*
EXISTING ZONING OF SITE	CDD #10	CDD #10
PROPOSED ZONING OF SITE	UT	UT
EXISTING USES OF SITE	PARK/WETLANDS/RAIL CORRIDOR/TRACTION POWER SUBSTATION	POTOMAC YARD PARK
PROPOSED USE	STATION PROPER/PED BRIDGE/AC BUILDING/TRACCTION POWER SUBSTATION	PEDESTRIAN BRIDGE/ENTRY PAVILION
LOT AREA MINIMUM REQUIRED BY ZONING	N/A	N/A
LOT AREA	6.15631 AC	0.8327 AC
NUMBER OF DWELLING UNITS	N/A	N/A
UNITS/ACRE	N/A	N/A
DENSITY	N/A	N/A
GROSS SF OF BUILDINGS	113090.00	11844.00
STATION	97830.00	N/A
AC BUILDING SF	2752.00	N/A
SOUTH PED BRIDGE/RAMP SF	6606.00	5650.00
SOUTH ENTRY PAVILLION SF	N/A	6194.00
NORTH PED BRIDGE SF	1415.00	N/A
EXISTING TRACTION POWER SUBSTATION	4487.00	N/A
NET SF OF BUILDINGS	104686.00	11073.00
STATION	89426.00	N/A
AC BUILDING SF	2752.00	N/A
SOUTH PED BRIDGE/RAMP SF	6606.00	5650.00
SOUTH ENTRY PAVILLION SF	N/A	5423.00
NORTH PED BRIDGE SF	1415.00	N/A
EXISTING TRACTION POWER SUBSTATION	4487.00	N/A
FAR EXISTING	0.0167	0.00
FAR PROPOSED	0.39	0.31
OPEN SPACE REQUIRED	N/A	N/A
OPEN SPACE	2.65 AC (43.04%)	See DSUP # 2016-0006
AVERAGE FINISH GRADE - STATION	18.75	N/A
AVERAGE FINISH GRADE - AC ROOM	29.00	N/A
BUILDING HEIGHT - STATION	50.00'	N/A
BUILDING HEIGHT - AC ROOM	12.0'	N/A
BUILDING HEIGHT - ENTRY PAVILION	N/A	33.50
BUILDING SETBACKS REQUIRED	N/A	N/A
FRONTAGE REQUIRED	N/A	N/A
PARKING SPACES REQUIRED	N/A	N/A
PARKING SPACES PROPOSED	N/A	N/A
LOADING SPACES REQUIRED AND PROPOSED	N/A	N/A
TRIP GENERATION METHOD	N/A	N/A

AREA TABULATIONS	
EXISTING IMPERVIOUS	1.8 AC
PROPOSED IMPERVIOUS	3.89 AC
LIMITS OF DISTURBANCE	5.82 AC

CITY OF ALEXANDRIA
301 KING STREET
ALEXANDRIA VA 22314

The map illustrates the proposed Potomac Yard Metrorail Station and its surrounding area. Key features include:

- Proposed Potomac Yard Metrorail Station:** Indicated by a black rectangle and a large arrow labeled "SITE".
- Major Roads:** I-495 (Capital Beltway), I-270 (Columbia Pike), and the Potomac River.
- Local Streets:** S Glebe Rd, S Eads St, Dale St, E Reed Ave, Evans Ln, Glebe Rd, Ashby St, Eglebe Rd, Clifford Ave, Hume Ave, Mount Vernon Ave, Dewitt Ave, Leslie Ave, E Custis Ave, E Howell Ave, E Bellefonte Ave, Swann Ave, Mann Line Blvd, La Grande Ave, Potomac Ave, Eastern River Dr, Potomac Greens Dr, and Washington Dr.
- Geographic Features:** Potomac River, Potomac Ave, and the Potomac River Parkway.
- Administrative Boundaries:** Arlington County, Washington District of Columbia, and the City of Alexandria.
- Scale:** 0 to 2,000 feet.
- North Arrow:** Points North.

THE PROJECT CONSISTS OF CONSTRUCTION OF A NEW METRORAIL STATION AND ANCILLARY FACILITIES LOCATED AT POTOMAC YARD WITHIN THE CITY OF ALEXANDRIA ALONG THE EXISTING METRORAIL BLUE AND YELLOW LINES BETWEEN THE RONALD REAGAN WASHINGTON NATIONAL AIRPORT STATION AND THE BRADDOCK ROAD STATION. THE PROJECT WILL INCLUDE THE METRORAIL STATION, TWO ELEVATED BIPOSSIBLE BRIDGES WITH ACCOMPANYING ACCESSIBLE RAMPS, AND TWO ENTRY PAVILIONS. THE PROJECT WOULD SERVE EXISTING NEIGHBORHOODS AND RETAIL CENTERS AS WELL AS HIGH-DENSITY, TRANSIT-ORIENTED DEVELOPMENT PLANNED BY THE CITY OF ALEXANDRIA. THE PROJECT WOULD PROVIDE ACCESS TO THE REGIONAL METRORAIL SYSTEM FOR THE U.S. ROUTE 1 CORRIDOR OF NORTH ALEXANDRIA.

THE PROJECT IS PRIMARILY PROPOSED ON FOUR CITY OF ALEXANDRIA PARCELS ZONED CDD #10, A NARROW POTOMAC YARD DEVELOPMENT, LLC PARCEL ZONED CDD #10, A NATIONAL PARK SERVICE PARCEL ZONED WRP, AND A PARCEL SLATED FOR REDEVELOPMENT IN THE FUTURE IS ZONED CDD #19. THE PARCELS CONSIST OF PARKLAND, WETLANDS, NATURE TRAILS, AND CURRENT METRO RIGHT OF WAY, TRACKS, AND TRACTION POWER SUBSTATION, AND RETAIL.

SEE SHEETS G-01A AND G-01B FOR ADDITIONAL NOTES PERTAINING TO CITY OF ALEXANDRIA SITE PLAN APPROVAL AND PROJECT REQUIREMENTS.

WASHINGTON METROPOLITAN AREA TRANSIT AUTHORITY (WMATA)
600 FIFTH STREET N.W.
WASHINGTON DC, 20001

KGP DESIGN STUDIO
1777 CHURCH ST NW
WASHINGTON DC 20036

CITY OF ALEXANDRIA
301 KING STREET
ALEXANDRIA VA 22314

AECOM
2101 WILSON BLVD
ARLINGTON VA 22201

DRAWING NUMBER	SHEET NUMBER	DRAWING NAME
G-01	1 OF 27	COVER SHEET
G-01A	1A OF 27	STANDARD NOTES
G-01B	1B OF 27	STANDARD NOTES
G-02	2 OF 27	OVERALL PARCEL PLAN
EX-01	3 OF 27	EXISTING CONDITIONS PLAN 1 OF 3
EX-02	4 OF 27	EXISTING CONDITIONS PLAN 2 OF 3
EX-03	5 OF 27	EXISTING CONDITIONS PLAN 3 OF 3
EX-03A	5A OF 27	EXISTING COND. PLAN AND CONST. ACCESS
EX-04	6 OF 27	TREE SURVEY PLAN
EX-05	7 OF 27	TREE SURVEY LEGEND
SD-01	8 OF 27	PRELIMINARY SUBDIVISION PLAN 1 OF 4
SD-02	9 OF 27	PRELIMINARY SUBDIVISION PLAN 2 OF 4
SD-03	10 OF 27	PRELIMINARY SUBDIVISION PLAN 3 OF 4
SD-04	11 OF 27	PRELIMINARY SUBDIVISION PLAN 4 OF 4
C-01	12 OF 27	SITE PLAN 1 OF 3
C-02	13 OF 27	SITE PLAN 2 OF 3
C-03	14 OF 27	SITE PLAN 3 OF 3
C-04	15 OF 27	BMP/SWM PLAN 1 OF 3
C-05	16 OF 27	BMP/SWM PLAN 2 OF 3
C-06	17 OF 27	BMP/SWM PLAN 3 OF 3
C-07	18 OF 27	BMP CALCULATIONS
C-08	19 OF 27	BMP CALCULATIONS
C-09	20 OF 27	SITE CROSS SECTIONS
C-10	21 OF 27	OPEN SPACE PLAN
A-01	22 OF 27	MEZZANINE LEVEL FAR DIAGRAM
A-02	23 OF 27	PLATFORM LEVEL FAR DIAGRAM
A-03	24 OF 27	STATION FLOOR PLANS
A-04	25 OF 27	ENTRANCE PAVILION FLOOR PLANS
A-05	26 OF 27	BUILDING ELEVATIONS
A-05A	26A OF 27	BUILDING ELEVATIONS
A-06	27A OF 27	BUILDING ELEVATIONS AND SECTIONS

1. DEVELOPMENT SPECIAL USE PERMIT
2. REZONING TO UT - UTILITIES AND TRANSPORTATION ZONE
3. SPECIAL USE PERMIT - BUILDING HEIGHT UP TO 50 FEET
4. SPECIAL USE PERMIT - FAR UP TO 0.50
5. MASTER PLAN AMENDMENT

1. THE SITE LIES WITHIN 100-YEAR FLOOD PLAIN WATER SURFACE ELEVATION (WSE) AND THE 100-YEAR FLOOD PLAIN WSE IS SHOWN ON THE SITE PLAN PER THE DEMARCATION OF THE CURRENT FLOOD INSURANCE RATE MAP (FIRM) PUBLISHED BY THE FEDERAL EMERGENCY MANAGEMENT AGENCY (FEMA).
2. THE PLANS WILL COMPLY WITH THE CONDITIONS OF SITE PLAN APPROVAL.

1. THE SUBJECT PROPERTY LIES WITHIN A CITY OF ALEXANDRIA RESOURCE PROTECTION AREA (RPA). FIELD DEMARCATED/VERIFIED 50 FEET AND 100 FEET RESOURCE PROTECTION LINES ARE SHOWN ON THE SITE PLAN.
2. SEE AREA CALCULATIONS AND STORMWATER CALCULATIONS FOR FURTHER DETAIL.

1. THE PROPOSED PROJECT IS LOCATED WITHIN THE OLD AND HISTORIC ALEXANDRIA DISTRICT AND THE ALEXANDRIA HISTORIC DISTRICT DESIGN GUIDELINES APPLY.
2. THE PROPOSED PROJECT IS LOCATED WITHIN THE POTOMAC YARD/POTOMAC GREENS SMALL AREA, THE POTOMAC YARD URBAN DESIGN GUIDELINES APPLY.

GEOTECHNICAL INFORMATION PROVIDED IN THE BORING LOGS OF THE ORIGINAL CONSTRUCTION OF THE BLUE/YELLOW LINE, PERFORMED IN 1977, DO NOT DETECT OR MAKE REFERENCE TO MARINE CLAYS. ADDITIONALLY, THE MARINE CLAY AREAS MAP PREPARED BY THE DEPARTMENT OF TRANSPORTATION AND ENVIRONMENTAL SERVICES FOR THE CITY OF ALEXANDRIA, 1976, DO NOT DETECT OR MAKE REFERENCE TO MARINE CLAYS IN THE IMMEDIATE AREA AFFECTED BY CONSTRUCTION OF THE POTOMAC YARD STATION.

1. THE PROJECT IS LOCATED IN AN AREA OF KNOWN CONTAMINATION. AS SUCH, REQUISITE ENVIRONMENTAL INVESTIGATIONS AND REPORTS BE REQUIRED NO LATER THAN DURING THE FINAL SITE PLAN, WHICH INCLUDES BUT NOT LIMITED TO, SUBSURFACE SITE INVESTIGATION (PHASE II), SOIL REMEDIATION PLAN, HEALTH AND SAFETY PLAN, AND THE DESIGN AND INSTALLATION OF A VAPOR BARRIER. INITIAL AIR MONITORING WILL BE REQUIRED, AND CONTINUATION DURING CONSTRUCTION WILL BE CONTINGENT UPON MONITORING DATA.
2. SOILS INFORMATION: GEOTECHNICAL INFORMATION PROVIDED IN THE BORING LOGS OF THE ORIGINAL CONSTRUCTION OF THE BLUE/YELLOW LINE, PERFORMED IN 1977, DO NOT DETECT OR MAKE REFERENCE TO MARINE CLAYS. ADDITIONALLY, THE MARINE CLAY AREAS MAP PREPARED BY THE DEPARTMENT OF TRANSPORTATION AND ENVIRONMENTAL SERVICES FOR THE CITY OF ALEXANDRIA, 1976, DO NOT DETECT OR MAKE REFERENCE TO MARINE CLAYS IN THE IMMEDIATE AREA AFFECTED BY CONSTRUCTION OF THE POTOMAC YARD STATION.
3. THE NORTH MERIDIAN AND HORIZONTAL CONTROL ARE BASED ON THE WMATA 2009 LOW DISTORTION PROJECTION SYSTEM. VERTICAL DATUM IS NAVD 88.

	NEW	UPGRADE
Crosswalks (number)	-	-
Standard	-	-
High Visibility	1	-
Curb Ramps	-	-
Sidewalks (LF)	-	-
Bicycle Parking (number spaces)	-	-
Public/Visitor	-	-
Private/Garage	-	-
Bicycle Paths (LF)	-	-
Pedestrian Signals	-	-

SPECIAL USE PERMIT NO. _____
DEPARTMENT OF PLANNING & ZONING

DIRECTOR DATE

DEPARTMENT OF TRANSPORTATION & ENVIRONMENTAL SERVICE
SITE PLAN NO. _____

DIRECTOR DATE

CHAIRMAN, PLANNING COMMISSION DATE

DATE RECORDED _____

INSTRUMENT NO. _____ DEED BOOK NO. _____ PAGE NO. _____

Day 12, 2018-1:28pm
C:\Projects\1028\1028_10 - Potomac Yard\AECOM Files\CM1\PRELIM PLAN\PMVS COVER_032518.dwg

Ms: 03/2016-24-106
Project: 03/2016-24-106
File: C:\A\1\VEHICLE PLAN\PMIS COVER 03/25/16.dwg

EXISTING CONDITIONS SURVEY NOTES

- HORIZONTAL DATUM: "WMATA LOW DISTORTION PROJECTION SYSTEM
VERTICAL DATUM: "NORTH AMERICAN VERTICAL DATUM OF 1988, NAVD88.
- UTILITY INFORMATION, AS SHOWN ON THIS PLAN IS TAKEN FROM THE RECORDS AND/OR FIELD SURVEY COMPLETED BY MERCADO CONSULTANTS, INC., DATED 01/2016 AND CANNOT BE GUARANTEED. FOR EXACT LOCATIONS OF EXISTING UNDERGROUND UTILITIES, NOTIFY "MISS UTILITY" AT 1-800-257-7777 AND 811, 72 HOURS BEFORE THE START OF ANY EXCAVATION OR CONSTRUCTION. THE CONSTRUCTION WORKERS AND CONTRACTOR(S) ARE ENCOURAGED TO VISIT DOMINION VIRGINIA POWER WEB SITE AT: www.dom.com (KEYWORD: SAFETY) FOR ADDITIONAL SAFETY INSTRUCTIONS.
- LOCATION AND DEPTH OF ALL EXISTING UTILITIES TO BE VERIFIED BY CONTRACTOR PRIOR TO CONSTRUCTION. CONTRACTOR/ENGINEER SHOULD DIG TEST PITS BY HAND AT ALL UTILITY CROSSINGS TO VERIFY EXACT LOCATION.
- THE BOUNDARY INFORMATION FOR THE SUBJECT SITE IS BASED ON A CURRENT FIELD SURVEY PREPARED BY A. MORTON THOMAS & ASSOCIATES, INC., DATED 03/2016 IN ACCORDANCE WITH THE REQUIREMENTS OF VIRGINIA ASSOCIATION OF LAND SURVEYORS.

*PER MEMORANDUM TO INDUSTRY, JULY 20, 2005, THE PLAN SHALL BE PREPARED USING VIRGINIA STATE PLANE (NORTH ZONE) COORDINATES BASED ON NAD83 AND NAVD88; HOWEVER, IF THE CURRENT DRAWINGS ARE PREPARED USING NORTH AMERICAN DATUM OF 1927 (NAD27) AND NORTH GEODETIC VERTICAL DATUM OF 1929 (NGVD29), THEN THE AS-BUILT DRAWINGS SHALL PROVIDE A CONVERSION TABLE OF SANITARY AND STORM SEWER DATA IN THE NAD83 AND NAVD88 DATUMS.

CITY STANDARD GENERAL NOTES

- THE SUBJECT SITE IS LOCATED ON CITY OF ALEXANDRIA ASSESSMENT TAX PARCELS 025.02-01-36 AND 025.04-03-01.
- OWNER: CITY OF ALEXANDRIA.
- FINAL DEED BOOK IS TO BE DETERMINED UPON APPROVAL OF COMBINED PROPERTIES THAT WILL COMPOSE PROPOSED LOT A-1A AND 612 B1
- ADDRESS IS NOT YET DETERMINED
- AREA TABULATION (SEE SHEET G-01 FOR AREA TABULATIONS).
- THE NATURAL SOILS AT THE SITE CONSIST OF KEYPORT SILT LOAM AS DESCRIBED IN THE NVPDC FROM U.S. Department of Agriculture. Soil Survey of Fairfax and Alexandria Counties, Virginia. ADDITIONAL GEOTECHNICAL STUDIES WILL BE PERFORMED PRIOR TO FINAL SITE PLAN APPROVAL FROM THE CITY OF ALEXANDRIA.
- THE SITE IS LOCATED IN THE FOUR MILE RUN/POTOMAC RIVER A12 WATERSHED.
- CONSTRUCTION PERMITS ARE REQUIRED FOR THIS PROJECT. THE APPROVED SITE PLAN MUST BE ATTACHED TO THE PERMIT APPLICATION THAT FULLY DETAILS THE CONSTRUCTION AS WELL AS LAYOUTS AND SCHEMATICS OF THE MECHANICAL, ELECTRICAL, AND PLUMBING SYSTEMS.
- ALL PUBLIC AND PRIVATE EASEMENTS OR ALL KNOWN PUBLIC AND PRIVATE EASEMENTS, INCLUDING ALL UTILITY, EGRESS, AND CONSERVATION RESTRICTIONS ARE SHOWN. THE APPLICANT SHALL NOT CONSTRUCT ANY PERMANENT STRUCTURES OVER ANY EXISTING OR PROPOSED PUBLIC AND/OR PRIVATE EASEMENTS UNLESS OTHERWISE APPROVED BY THE PLANNING COMMISSION AND CITY OF ALEXANDRIA COUNCIL.
- PLAT SUBJECT TO RESTRICTIONS OF RECORD.
- BUILDING HEIGHT SHALL NOT EXCEED THE ALLOWABLE LIMIT BY CITY OF ALEXANDRIA ZONING ORDINANCE OR AS APPROVED BY THE PLANNING COMMISSION AND CITY OF ALEXANDRIA COUNCIL.
- ALL NEW CONSTRUCTION SHALL CONFORM TO THE CURRENT STANDARDS AND SPECIFICATIONS OF THE CITY OF ALEXANDRIA AND TO THE VIRGINIA UNIFORM STATEWIDE BUILDING CODE (USBC).
- FLOOR AREA CALCULATIONS WITH ALLOWABLE LIMITS, AS APPROVED BY PLANNING COMMISSION AND CITY COUNCIL, ARE DEMONSTRATED HEREIN.
- PRIOR TO COMMENCING NEW WORK, THE CONTRACTOR SHALL PROTECT FROM DAMAGE ALL EXISTING ADJACENT AREAS. IF City's existing public infrastructure, including but not limited to, streets, alleyways, driveway aprons, sanitary and storm sewers, street lighting, traffic and pedestrian signals, sidewalks, curb and gutter, and storm water drop inlet structures are damaged BY THE CONTRACTOR OR BY ACTIVITIES RELATING TO THE SITE CONSTRUCTION THEN THE APPLICANT SHALL REPAIR THE SAME TO THE SATISFACTION OF DIRECTOR, TRANSPORTATION AND ENVIRONMENTAL SERVICES (T&ES). A pre-construction walk/survey of the site shall occur with Construction and Inspection Staff to document existing conditions prior to any land disturbing activity.
- ALL IMPROVEMENTS TO THE CITY'S RIGHT-OF-WAY SUCH AS CURB, GUTTER, SIDEWALK, AND DRIVEWAY APRONS, ETC., ARE DESIGNED PER THE CITY OF ALEXANDRIA STANDARDS AND SPECIFICATIONS.
- ALL STREET CUT AND PATCH WORK LOCATED IN PUBLIC RIGHT-OF-WAYS, REQUIRED FOR ANY UTILITY INSTALLATION SHALL BE PERFORMED IN STRICT ACCORDANCE WITH THE CITY OF ALEXANDRIA STANDARDS AND SPECIFICATIONS AND TO THE SATISFACTION OF THE DIRECTOR OF TRANSPORTATION AND ENVIRONMENTAL SERVICES (T&ES).
- CONTRACTOR MUST ENSURE THAT THERE IS NO DISTURBANCE ON ADJACENT PROPERTIES WITHOUT RECORDED EASEMENT OR NOTARIZED LETTER OF PERMISSION FROM THE ADJACENT PROPERTY OWNERS.
- All required state and federal permits, which could include permits from the Virginia Department of Conservation and Recreation (VDCR), Virginia Department of Environmental Quality (VDEQ), Virginia Department of Historic Resources (VDHR), United States Environmental Protection Agency (USEPA), Army Corps of Engineers and Virginia Marine Resources, must be in place for all project construction and mitigation work prior to release of the final site plan. This includes the state requirement for a Virginia Stormwater Management Program (VSMP) General Permit for Discharges of Stormwater from Construction Activities for land disturbing activities greater than 2,500. Information regarding the VSMP General Permit can be found online at: http://www.der.virginia.gov/soil_and_water/vsmp.shtml.
- PERMITS FROM THE CITY OF ALEXANDRIA OFFICE OF ENVIRONMENTAL QUALITY (OEQ), TRANSPORTATION AND ENVIRONMENTAL SERVICES (T&ES), AND BUILDING AND FIRE CODE ADMINISTRATION SHALL BE OBTAINED BY THE APPLICANT, AS REQUIRED AND DOCUMENTED HEREIN. THE CONTRACTOR CAN CONTACT ALEXANDRIA FIRE AND CODE ADMINISTRATION DEPARTMENT AT (703) 838-4644 OR (703) 746-4200 FOR ANY QUESTIONS OR ADDITIONAL INFORMATION.
- ANY WORK IN THE PUBLIC RIGHT OF WAY SHALL REQUIRE A SEPARATE PERMIT FROM THE DIRECTOR, TRANSPORTATION AND ENVIRONMENTAL SERVICES. THE CONTRACTOR CAN CONTACT THE DEPARTMENT OF TRANSPORTATION AND ENVIRONMENTAL SERVICES AT (703) 746-4035 FOR ANY QUESTIONS OR ADDITIONAL INFORMATION.
- THE PROPERTY ADDRESS MUST BE CLEARLY MARKED IN THE FRONT AND BACK OF THE PROPOSED DEVELOPMENT SITE DURING CONSTRUCTION FOR EMERGENCY RESPONSE PURPOSE IN CONTRASTING COLORS FOR EASY IDENTIFICATION.
- THE APPLICANT SHALL CONTACT THE CRIME PREVENTION UNIT OF THE ALEXANDRIA POLICE DEPARTMENT AT 703-838-4520 REGARDING SECURITY HARDWARE FOR NEW CONSTRUCTION. THIS SHALL BE COMPLETED PRIOR TO ISSUANCE OF BUILDING PERMIT.
- ROOF DRAINAGE SYSTEM, SUMP PUMP DISCHARGE, AND FOUNDATION DRAIN SYSTEM MUST BE INSTALLED SO AS NEITHER TO ADVERSELY IMPACT UPON, NOR CAUSE EROSION DAMAGE TO ADJACENT PROPERTIES OR THE PUBLIC RIGHT OF WAY.
- THE CONTRACTOR MUST ENSURE THAT POSITIVE DRAINAGE OCCURS ON SITE TO PREVENT PONDING OR DRAINAGE PROBLEMS ON ADJACENT PROPERTIES.
- IN THE EVENT, THE PROPOSED ROOF DRAINAGE AND/OR SUMP PUMP DISCHARGE, AND FOUNDATION DRAIN SYSTEMS AND/OR GRADING ADVERSELY IMPACTS AND/OR CREATES A NUISANCE ON PUBLIC RIGHT OF WAY OR PRIVATE PROPERTIES THEN THE APPLICANT SHALL BE RESPONSIBLE TO PROVIDE ADDITIONAL IMPROVEMENTS TO THE ROOF DRAINAGE AND/OR SUMP PUMP DISCHARGE AND FOUNDATION DRAIN SYSTEMS AND/OR GRADING TO THE SATISFACTION OF DIRECTOR, TRANSPORTATION AND ENVIRONMENTAL SERVICES.
- PER THE REQUIREMENTS OF SECTION 8-1-12 OF THE CITY CHARTER AND CODE; WHEN THE BUILDING FOOTING HAS BEEN PLACED AND THE WALLS HAVE BEEN RAISED TO THE FIRST JOIST BEARING OR STORY HEIGHT ABOVE GRADE, A PLOT PLAN SHOWING THE EXACT LOCATION OF THE WALLS SHALL BE PREPARED BY A LICENSED, CERTIFIED PUBLIC LAND SURVEYOR OR PROFESSIONAL ENGINEER AND FILED WITH THE BUILDING OFFICIAL FOR APPROVAL BEFORE PROCEEDING FURTHER WITH THE CONSTRUCTION.

- A SEPARATE DESIGN IS REQUIRED FOR ALL WALLS 24" AND OVER IN HEIGHT FROM THE GRADE AND SUBJECT TO SEPARATE PERMITS TO BE OBTAINED BY THE OWNERS. GEOTECHNICAL AND STRUCTURAL DESIGN IS TO BE COMPLETED BY OTHERS. THIS FINAL SITE PLAN SHOWS LOCATION, PROPOSED GRADING, AND DESIGN OF ALL THE WALLS.
- SUBMIT A SURVEY, CONSISTENT WITH THE REQUIREMENTS FOR CERTIFICATE OF OCCUPANCY CHECKLIST, TO THE DEPARTMENT OF TRANSPORTATION AND ENVIRONMENTAL SERVICES PRIOR TO REQUESTING AN INSPECTION FOR A CERTIFICATE OF OCCUPANCY.
- ALL SANITARY LATERALS AND/OR SEWERS NOT SHOWN IN THE EASEMENTS SHALL BE OWNED AND MAINTAINED PRIVATELY.
- ALL STORM DRAINS NOT SHOWN WITHIN AN EASEMENT OR IN A PUBLIC RIGHT OF WAY SHALL BE OWNED AND MAINTAINED PRIVATELY.
- ALL WATER FACILITY CONSTRUCTION SHALL CONFORM TO VIRGINIA AMERICAN WATER COMPANY STANDARDS AND SPECIFICATIONS. CONTRACTOR SHALL CONTACT VIRGINIA AMERICAN WATER COMPANY AT (703) 549-7080 TO COORDINATE CONSTRUCTION AND INSPECTION OF WATER FACILITIES.
- The sidewalks shall remain opened during construction or pedestrian access shall be maintained to the satisfaction of the Director of Transportation and Environmental Services throughout the construction of the project.
- Prior to the release of the final site plan, a Traffic Control Plan for construction detailing proposed controls to traffic movement, lane closures, construction entrances, haul routes, and storage and staging shall be provided for information purpose; however, an amended Traffic Control Plan, if required by the Director of Transportation and Environmental Services shall be submitted to the Director of TRANSPORTATION AND ENVIRONMENTAL SERVICES along with the Building Permit Application. The Final Site Plan shall include a statement "FOR INFORMATION ONLY" on the Traffic Control Plan Sheets.
- A CERTIFICATE OF OCCUPANCY SHALL BE OBTAINED PRIOR TO ANY OCCUPANCY OF THE BUILDING OR PORTION THEREOF, IN ACCORDANCE WITH VIRGINIA USBC 115.0.

EMERGENCY VEHICLE EASEMENTS NOTE

ALL EMERGENCY VEHICLE EASEMENTS WILL BE PROVIDED BY WAY OF POTOMAC GREENS DRIVE PER COORDINATION AND DISCUSSIONS WITH THE CITY OF ALEXANDRIA FIRE AND EMERGENCY RESPONSE OFFICIALS.

GENERAL EROSION AND SEDIMENT CONTROL NOTES

- AN EROSION AND SEDIMENT CONTROL PLAN MUST BE APPROVED BY THE DIRECTOR OF TRANSPORTATION AND ENVIRONMENTAL SERVICES PRIOR TO ANY LAND DISTURBING ACTIVITY GREATER THAN 2,500 SQUARE FEET.
- ALL VEGETATIVE AND STRUCTURAL EROSION AND SEDIMENT CONTROL PRACTICES SHALL BE CONSTRUCTED AND MAINTAINED ACCORDING TO MINIMUM STANDARDS AND SPECIFICATIONS OF THE CITY OF ALEXANDRIA AND VIRGINIA EROSION AND SEDIMENT CONTROL HANDBOOK (VESCH), VIRGINIA REGULATIONS 54VAC50-30 EROSION AND SEDIMENT CONTROL REGULATIONS.
- AN EROSION AND SEDIMENT CONTROL PLAN IS INCLUDED WITH THE FINAL PLANS FOR APPROVAL BY THE DIRECTOR, TRANSPORTATION AND ENVIRONMENTAL SERVICES FOR REFERENCE BY THE EROSION AND SEDIMENT CONTROL PERMIT.
- A "CERTIFIED LAND DISTURBER" (CLD) SHALL BE NAMED IN A LETTER TO THE DIVISION CHIEF OF CONSTRUCTION AND INSPECTION (C&I), DEPARTMENT OF TRANSPORTATION AND ENVIRONMENTAL SERVICES PRIOR TO ANY LAND DISTURBING ACTIVITIES. IF THE CLD CHANGES DURING THE PROJECT, THAT CHANGE MUST BE NOTED IN A LETTER TO THE DIVISION CHIEF. A NOTE TO THIS EFFECT SHALL BE PLACED ON THE PHASE I EROSION AND SEDIMENT CONTROL SHEETS ON THE SITE PLAN.
- THE DEPARTMENT OF TRANSPORTATION AND ENVIRONMENTAL SERVICES, CONSTRUCTION AND INSPECTION (C&I) DIVISION MUST BE NOTIFIED ONE WEEK PRIOR TO THE PRE-CONSTRUCTION CONFERENCE, ONE WEEK PRIOR TO THE COMMENCEMENTS OF LAND DISTURBING ACTIVITY, AND ONE WEEK PRIOR TO THE FINAL INSPECTION. THE RESPONSIBLE CERTIFIED LAND DISTURBER (CLD) SHALL ATTEND THE PRE-CONSTRUCTION MEETING.
- SEDIMENT BASINS AND TRAPS, PERIMETER DIKES, SEDIMENT BARRIERS AND ALL OTHER EROSION AND SEDIMENT CONTROL MEASURES INTENDED TO CONTROL EROSION AND TRAP SEDIMENT SHALL BE CONSTRUCTED AS A FIRST STEP IN ANY LAND-DISTURBING ACTIVITY AND SHALL BE MADE FUNCTIONAL BEFORE UPSLOPE LAND DISTURBANCE TAKES PLACE.
- CONSTRUCTION SHALL BE SEQUENCED SUCH THAT GRADING OPERATION CAN BEGIN AND END AS QUICKLY AS POSSIBLE. AREAS NOT TO BE DISTURBED MUST BE CLEARLY MARKED OR FLAGGED.
- AN INSPECTION BY THE CITY OF ALEXANDRIA IS REQUIRED AFTER INITIAL INSTALLATION OF EROSION AND SEDIMENT CONTROL MEASURES AND BEFORE ANY CLEARING OR GRADING CAN BEGIN.
- A COPY OF THE APPROVED EROSION AND SEDIMENT CONTROL PLAN SHALL BE MAINTAINED ON THE SITE AT ALL TIMES.
- PRIOR TO COMMENCING LAND DISTURBING ACTIVITIES IN AREAS OTHER THAN THOSE INDICATED ON THESE PLANS INCLUDING, BUT NOT LIMITED TO, OFF-SITE BORROW OR WASTE AREAS, THE CONTRACTOR SHALL SUBMIT A SUPPLEMENTARY EROSION CONTROL PLAN TO THE OWNER FOR REVIEW AND APPROVAL BY THE CITY OF ALEXANDRIA.
- THE DEVELOPER AND CONTRACTORS ARE TO KEEP DENUDED AREAS TO A MINIMUM. PERMANENT OR TEMPORARY SOIL STABILIZATION SHALL BE APPLIED TO DENUDED AREAS WITHIN SEVEN DAYS AFTER FINAL GRADE IS REACHED ON ANY PORTION OF THE SITE. TEMPORARY SOIL STABILIZATION SHALL BE APPLIED WITHIN SEVEN DAYS TO DENUDED AREAS THAT MAY NOT BE AT FINAL GRADE BUT WILL REMAIN DORMANT FOR LONGER THAN 30 DAYS. PERMANENT STABILIZATION SHALL BE APPLIED TO AREAS THAT ARE TO BE LEFT DORMANT FOR MORE THAN ONE YEAR. ANY STOCKPILED MATERIAL WHICH WILL REMAIN IN PLACE LONGER THAN 10 DAYS MUST BE SEEDED FOR TEMPORARY VEGETATION AND MULCHED WITH STRAW MULCH OR OTHERWISE STABILIZED.
- ALL TEMPORARY EARTH BERMS, DIVERSIONS AND SEDIMENT CONTROL DAMS SHALL BE SEEDED AND MULCHED OR OTHERWISE STABILIZED AS SOON AS POSSIBLE BUT NO LATER THAN 48 HOURS AFTER GRADING.
- ALL DISTURBED AREAS ARE TO DRAIN TO APPROVED SEDIMENT CONTROL MEASURES AT ALL TIMES DURING LAND DISTURBING ACTIVITIES AND DURING SITE DEVELOPMENT UNTIL FINAL STABILIZATION IS ACHIEVED.
- DURING Dewatering Operations, WATER SHALL BE PUMPED THROUGH AN APPROVED FILTERING DEVICE OR PASSED THROUGH AN APPROVED SEDIMENT TRAPPING DEVICE, OR BOTH, AND DISCHARGED IN A MANNER THAT DOES NOT ADVERSELY IMPACT FLOWING STREAMS OR OFF-SITE PROPERTY.
- THE CONTRACTOR SHALL INSPECT ALL EROSION CONTROL MEASURES DAILY AND AFTER EACH RUNOFF-PRODUCING RAINFALL EVENT, ANY NECESSARY REPAIRS OR CLEANUP TO MAINTAIN THE EFFECTIVENESS OF THE EROSION CONTROL DEVICES SHALL BE MADE IMMEDIATELY.
- THE CONTRACTOR IS RESPONSIBLE FOR INSTALLATION OF ANY ADDITIONAL EROSION CONTROL MEASURES AS NECESSARY TO PREVENT EROSION AND SEDIMENTATION AND AS DETERMINED BY THE DIRECTOR OF TRANSPORTATION AND ENVIRONMENTAL (T&ES) SERVICES OF THE CITY OF ALEXANDRIA.
- ANY DENUDED SLOPES, EITHER DISTURBED OR CREATED BY THIS PLAN THAT EXCEED 2500 SQUARE FEET SHALL BE SODDED AND PEGGED FOR STABILITY AND EROSION CONTROL. AT THE COMPLETION OF THE PROJECT AND PRIOR TO THE RELEASE OF THE BOND, ALL DISTURBED AREAS SHALL BE STABILIZED PERMANENTLY AND ALL TEMPORARY EROSION AND SEDIMENT CONTROLS SHALL BE REMOVED.
- ALL VEHICLES SHALL BE CLEANED BEFORE ENTERING ONTO THE PUBLIC RIGHT-OF-WAY.
- THE WASH WATER FROM THE CONSTRUCTION ENTRANCE SHALL BE FILTERED THROUGH THE PROVIDED SILT FENCE TO ENSURE THAT NO SEDIMENT LOADED RUNOFF IS ALLOWED TO RUNOFF ON TO THE ADJACENT PROPERTY OR THE PUBLIC RIGHT OF WAY.
- INSTALL SILT FENCE AND TREE PROTECTION, WHERE APPLICABLE.
- DUST CONTROL SHALL BE ACCOMPLISHED BY TEMPORARY VEGETATIVE COVER AND BY IRRIGATION AS NEEDED.

SEQUENCE OF CONSTRUCTION FOR INSTALLATION OF EROSION AND SEDIMENT CONTROL DEVICES

- INSTALL PERIMETER EROSION AND SEDIMENT CONTROLS; AND STABILIZE CONSTRUCTION ENTRANCE AS SHOWN ON THIS PLAN.

- ALL VEGETATION PRESERVATION AND PROTECTION METHODS SHALL BE APPROVED / VERIFIED IN FIELD BY THE CITY ARBORIST PRIOR TO COMMENCEMENT OF ANY GROUND DISTURBING ACTIVITY.
- INSTALL INLET PROTECTION AT EXISTING STORM DRAIN INLETS AS NECESSARY AND AS SHOWN ON THIS PLAN.
- INSTALL ADDITIONAL EROSION AND SEDIMENT CONTROL PRACTICES AS NECESSARY AND AS DIRECTED BY THE EROSION AND SEDIMENT CONTROL INSPECTOR.
- CONDUCT DEMOLITION AND CONSTRUCTION ACTIVITIES ACCORDING TO THE APPLICABLE PLANS.
- AS CONTRIBUTUTARY DRAINAGE AREAS ARE STABILIZED AND WITH THE PERMISSION OF THE EROSION AND SEDIMENT CONTROL INSPECTOR, REMOVE INDIVIDUAL EROSION AND SEDIMENT CONTROL PRACTICES.
- UPON COMPLETION OF DEMOLITION, CONSTRUCTION AND LAND DISTURBING ACTIVITIES; PROVIDE PERMANENT STABILIZATION ACCORDING TO APPROVED METHODS AND REMOVE ALL REMAINING EROSION AND SEDIMENT CONTROL MEASURES WITH THE APPROVAL OF THE EROSION AND SEDIMENT CONTROL INSPECTOR.

SEDIMENT TRAPS AND BASINS

SINCE THE TOTAL DRAINAGE AREA TO BE SERVED IS GREATER THAN THREE ACRES, THEREFORE, A SEDIMENT BASIN IS DESIGNED USING THE CRITERIA THAT THE MINIMUM STORAGE CAPACITY OF THE TRAP IS 134 CUBIC YARDS PER ACRE OF DRAINAGE AREA. THE OUTFALL SYSTEM IS DESIGNED TO MAINTAIN THE STRUCTURAL INTEGRITY OF THE BASIN DURING A 25-YEAR 24-HOUR DURATION STORM. THE RUNOFF COEFFICIENTS USED IN THE RUNOFF CALCULATIONS CORRESPOND TO THOSE CONDITIONS EXPECTED TO EXIST WHILE THE SEDIMENT BASIN IS UTILIZED.

COMPUTATION OF PEAK RUNOFF RATE

THE PRE AND POST DEVELOPMENT PEAK RATES OF RUNOFF ARE COMPUTED BY THE RATIONAL METHOD USING THE CITY OF ALEXANDRIA INTENSITY-DURATION-FREQUENCY (IDF) CURVES, DESIGN AND CONSTRUCTION STANDARDS, DEPARTMENT OF TRANSPORTATION AND ENVIRONMENTAL SERVICES, JULY 1989. AN INLET TIME OF CONCENTRATION OF 5 MINUTES HAS BEEN USED FOR BUSINESS, COMMERCIAL, APARTMENT AND TOWNHOUSE COMPLEXES AS IN AN ULTRA URBAN ENVIRONMENT. ALL HYDROLOGIC ANALYSES RELATED TO PRE AND POST DEVELOPMENT IS BASED ON THE EXISTING WATERSHED CHARACTERISTICS AND THE ULTIMATE DEVELOPMENT OF THE SUBJECT PROJECT, RESPECTIVELY.

STORMWATER MANAGEMENT PLAN

THE PLAN DEMONSTRATES THAT THE SITE HAS BEEN DEVELOPED TO INCREASE THE POST DEVELOPMENT PEAK RUNOFF RATE FROM THE PRE-DEVELOPMENT PEAK RUNOFF RATE FOR A TWO-YEAR AND TEN YEAR STORM, CONSIDERED INDIVIDUALLY. THEREFORE, STORMWATER DETENTION IS PROVIDED PER THE REQUIREMENTS OF ARTICLE 13-109(F)(1) OF ALEXANDRIA ZONING ORDINANCE NOT TO RELEASE STORMWATER FROM THE SITE AT A HIGHER RATE THAN PRE DEVELOPMENT CONDITION. AN ADEQUATE OUTFALL ANALYSIS IS PROVIDED TO DEMONSTRATE THAT THE STORMWATER IS DISCHARGED INTO AN ADEQUATE OUTFALL PER THE REQUIREMENTS OF ARTICLE XI, SECTION 11-410 (N).

ADEQUATE OUTFALL ANALYSIS

THE PLAN DEMONSTRATES THE AVAILABILITY OF A STORM SEWER ADEQUATE OUTFALL IN COMPLIANCE WITH THE REQUIREMENTS OF VIRGINIA DEPARTMENT OF CONSERVATION AND RECREATION (DCR), EROSION AND SEDIMENT CONTROL (ESC) REGULATIONS (4VAC50-30-40.19) MINIMUM STANDARD 19 (MS-19), ARTICLE XI SECTION 11-410 (N) OF THE ALEXANDRIA ZONING ORDINANCE (AZO), AND THE APPROVED CONDITION OF DEVELOPMENT.

THE PLAN DEMONSTRATES THAT AN EXISTING NATURAL CHANNEL IS NOT OVERTOPPED FOR A TEN-YEAR STORM AND DOES NOT PRODUCE EROSION VELOCITIES FOR A TWO YEAR STORM; THEREFORE, AN ADEQUATE STORM WATER OUTFALL IS ASSUMED TO BE AVAILABLE.

ADDITIONAL STUDIES WILL BE PERFORMED FOR WETLANDS MITIGATION AND RESTORATION WHICH SHALL VERIFY ADEQUATE OUTFALL AND COMPLY WITH ALL CONDITIONS APPLIED DURING SITE PLAN APPROVAL.

STORMWATER BMP AND DETENTION FACILITIES MAINTENANCE AGREEMENT

THE APPLICANT SHALL SUBMIT TO THE CITY OF ALEXANDRIA A STORMWATER BMP AND DETENTION FACILITIES MAINTENANCE AGREEMENT WITH FINAL #2 SUBMISSION THE MAINTENANCE AGREEMENT SHALL BE REGISTERED WITH ALEXANDRIA LAND RECORDS.

ENVIRONMENTAL SITE ASSESSMENT

- THE PROJECT WILL DISTURB EXISTING WETLANDS BOTH PERMANENTLY AND TEMPORARILY DURING CONSTRUCTION. THE REMAINING WETLANDS WILL BE RESTORED TO ALL EXTENTS POSSIBLE UPON COMPLETION OF THE PROJECT. ADDITIONALLY, WETLANDS REMEDIATION EFFORTS WILL BE APPLIED OFF-SITE.
- THE CITY OF ALEXANDRIA DEPARTMENT OF TRANSPORTATION AND ENVIRONMENTAL SERVICES, OFFICE OF ENVIRONMENTAL QUALITY MUST BE NOTIFIED IF UNUSUAL OR UNANTICIPATED CONTAMINATION OR UNDERGROUND STORAGE TANKS, DRUMS, AND CONTAINERS ARE ENCOUNTERED AT THE SITE. IF THERE IS ANY DOUBT ABOUT PUBLIC SAFETY OR A RELEASE TO THE ENVIRONMENT, THE ALEXANDRIA FIRE DEPARTMENT MUST BE CONTACTED IMMEDIATELY BY CALLING 911. THE TANK OR CONTAINER'S REMOVAL, ITS CONTENTS, ANY SOIL CONTAMINATION AND RELEASES TO THE ENVIRONMENT WILL BE HANDLED IN ACCORDANCE WITH FEDERAL, STATE, AND CITY REGULATIONS.
- ALL WELLS TO BE DEMOLISHED IN THIS PROJECT, INCLUDING MONITORING WELLS MUST BE CLOSED IN ACCORDANCE WITH VIRGINIA STATE WATER CONTROL BOARD (VSWCB) REQUIREMENTS. CONTACT ENVIRONMENTAL HEALTH SPECIALIST AND COORDINATE WITH THE ALEXANDRIA HEALTH DEPARTMENT AT 703-838-4400 EXT 267/255.
- ALL CONSTRUCTION ACTIVITIES MUST COMPLY WITH THE ALEXANDRIA NOISE CONTROL CODE TITLE 11, CHAPTER 5, WHICH PERMITS CONSTRUCTION ACTIVITIES TO OCCUR BETWEEN THE FOLLOWING HOURS:
 - MONDAY THROUGH FRIDAY FROM 7 AM TO 6 PM AND
 - SATURDAYS FROM 9 AM TO 6 PM.
 - NO CONSTRUCTION ACTIVITIES ARE PERMITTED ON SUNDAYS.

PILE DRIVING IS FURTHER RESTRICTED TO THE FOLLOWING HOURS:

- MONDAY THROUGH FRIDAY FROM 9 AM TO 6 PM AND
- SATURDAYS FROM 10 AM TO 4 PM.

STORMWATER BEST MANAGEMENT PRACTICES (BMP) NOTES

THE STORMWATER BEST MANAGEMENT PRACTICES (BMP) REQUIRED FOR THIS PROJECT SHALL BE CONSTRUCTED AND INSTALLED UNDER THE DIRECT SUPERVISION OF THE DESIGN ENGINEER OR HIS DESIGNATED REPRESENTATIVE. THE DESIGN ENGINEER SHALL MAKE A WRITTEN CERTIFICATION TO THE CITY THAT THE BMPs ARE CONSTRUCTED AND INSTALLED AS DESIGNED AND IN ACCORDANCE WITH THE APPROVED SITE PLAN. IN ADDITION, AGGREGATE LAYERS AND COLLECTOR PIPES MAY NOT BE INSTALLED UNLESS THE DESIGN ENGINEER OR HIS REPRESENTATIVE IS PRESENT.

THE CONTRACTOR SHALL FURNISH THE CITY WITH AN OPERATION AND MAINTENANCE MANUAL FOR ALL BMPs ON THE PROJECT. THE MANUAL SHALL INCLUDE AN EXPLANATION OF THE FUNCTIONS AND OPERATIONS OF EACH BMP AND ANY SUPPORTING UTILITIES, CATALOG CUTS ON ANY MECHANICAL OR ELECTRICAL EQUIPMENT AND A SCHEDULE OF ROUTINE MAINTENANCE FOR THE BMPs AND SUPPORTING EQUIPMENT.

COMPUTATION OF PEAK RUNOFF RATE

THE PRE AND POST DEVELOPMENT PEAK RATES OF RUNOFF ARE COMPUTED BY THE RATIONAL METHOD USING THE CITY OF ALEXANDRIA INTENSITY-DURATION-FREQUENCY (IDF) CURVES, DESIGN AND CONSTRUCTION STANDARDS, DEPARTMENT OF TRANSPORTATION AND ENVIRONMENTAL SERVICES, JULY 1989. AN INLET TIME OF CONCENTRATION OF 5 MINUTES HAS BEEN USED FOR BUSINESS, COMMERCIAL, APARTMENT AND TOWNHOUSE COMPLEXES AS IN AN ULTRA URBAN ENVIRONMENT. ALL HYDROLOGIC ANALYSES RELATED TO PRE AND POST DEVELOPMENT IS BASED ON THE EXISTING WATERSHED CHARACTERISTICS AND THE ULTIMATE DEVELOPMENT OF THE SUBJECT PROJECT, RESPECTIVELY.

STORMWATER MANAGEMENT PLAN

THE PLAN DEMONSTRATES THAT THE SITE HAS BEEN DEVELOPED TO INCREASE THE POST DEVELOPMENT PEAK RUNOFF RATE FROM THE PRE-DEVELOPMENT PEAK RUNOFF RATE FOR A TWO-YEAR AND TEN YEAR STORM, CONSIDERED INDIVIDUALLY. THEREFORE, STORMWATER DETENTION IS PROVIDED PER THE REQUIREMENTS OF ARTICLE 13-109(F)(1) OF ALEXANDRIA ZONING ORDINANCE NOT TO RELEASE STORMWATER FROM THE SITE AT A HIGHER RATE THAN PRE DEVELOPMENT CONDITION. AN ADEQUATE OUTFALL ANALYSIS IS PROVIDED TO DEMONSTRATE THAT THE STORMWATER IS DISCHARGED INTO AN ADEQUATE OUTFALL PER THE REQUIREMENTS OF ARTICLE XI, SECTION 11-410 (N).

ADEQUATE OUTFALL ANALYSIS

THE PLAN DEMONSTRATES THE AVAILABILITY OF A STORM SEWER ADEQUATE OUTFALL IN COMPLIANCE WITH THE REQUIREMENTS OF VIRGINIA DEPARTMENT OF CONSERVATION AND RECREATION (DCR), EROSION AND SEDIMENT CONTROL (ESC) REGULATIONS (4VAC50-30-40.19) MINIMUM STANDARD 19 (MS-19), ARTICLE XI SECTION 11-410 (N) OF THE ALEXANDRIA ZONING ORDINANCE (AZO), AND THE APPROVED CONDITION OF DEVELOPMENT.

THE PLAN DEMONSTRATES THAT AN EXISTING NATURAL CHANNEL IS NOT OVERTOPPED FOR A TEN-YEAR STORM AND DOES NOT PRODUCE EROSION VELOCITIES FOR A TWO YEAR STORM; THEREFORE, AN ADEQUATE STORM WATER OUTFALL IS ASSUMED TO BE AVAILABLE.

ADDITIONAL STUDIES WILL BE PERFORMED FOR WETLANDS MITIGATION AND RESTORATION WHICH SHALL VERIFY ADEQUATE OUTFALL AND COMPLY WITH ALL CONDITIONS APPLIED DURING SITE PLAN APPROVAL.

STORMWATER BMP AND DETENTION FACILITIES MAINTENANCE AGREEMENT

THE APPLICANT SHALL SUBMIT TO THE CITY OF ALEXANDRIA A STORMWATER BMP AND DETENTION FACILITIES MAINTENANCE AGREEMENT WITH FINAL #2 SUBMISSION THE MAINTENANCE AGREEMENT SHALL BE REGISTERED WITH ALEXANDRIA LAND RECORDS.

ENVIRONMENTAL SITE ASSESSMENT

- THE PROJECT WILL DISTURB EXISTING WETLANDS BOTH PERMANENTLY AND TEMPORARILY DURING CONSTRUCTION. THE REMAINING WETLANDS WILL BE RESTORED TO ALL EXTENTS POSSIBLE UPON COMPLETION OF THE PROJECT. ADDITIONALLY, WETLANDS REMEDIATION EFFORTS WILL BE APPLIED OFF-SITE.
- THE CITY OF ALEXANDRIA DEPARTMENT OF TRANSPORTATION AND ENVIRONMENTAL SERVICES, OFFICE OF ENVIRONMENTAL QUALITY MUST BE NOTIFIED IF UNUSUAL OR UNANTICIPATED CONTAMINATION OR UNDERGROUND STORAGE TANKS, DRUMS, AND CONTAINERS ARE ENCOUNTERED AT THE SITE. IF THERE IS ANY DOUBT ABOUT PUBLIC SAFETY OR A RELEASE TO THE ENVIRONMENT, THE ALEXANDRIA FIRE DEPARTMENT MUST BE CONTACTED IMMEDIATELY BY CALLING 911. THE TANK OR CONTAINERS REMOVAL, ITS CONTENTS, ANY SOIL CONTAMINATION AND RELEASES TO THE ENVIRONMENT WILL BE HANDLED IN ACCORDANCE WITH FEDERAL, STATE, AND CITY REGULATIONS.
- ALL WELLS TO BE DEMOLISHED IN THIS PROJECT, INCLUDING MONITORING WELLS MUST BE CLOSED IN ACCORDANCE WITH VIRGINIA STATE WATER CONTROL BOARD (VSWCB) REQUIREMENTS. CONTACT ENVIRONMENTAL HEALTH SPECIALIST AND COORDINATE WITH THE ALEXANDRIA HEALTH DEPARTMENT AT 703-838-4400 EXT 267/255.
- ALL CONSTRUCTION ACTIVITIES MUST COMPLY WITH THE ALEXANDRIA NOISE CONTROL CODE TITLE 11, CHAPTER 5, WHICH PERMITS CONSTRUCTION ACTIVITIES TO OCCUR BETWEEN THE FOLLOWING HOURS:
 - MONDAY THROUGH FRIDAY FROM 7 AM TO 6 PM AND
 - SATURDAYS FROM 9 AM TO 6 PM.
 - NO CONSTRUCTION ACTIVITIES ARE PERMITTED ON SUNDAYS.

PILE DRIVING IS FURTHER RESTRICTED TO THE FOLLOWING HOURS:

- MONDAY THROUGH FRIDAY FROM 9 AM TO 6 PM AND
- SATURDAYS FROM 10 AM TO 4 PM.

STORMWATER BEST MANAGEMENT PRACTICES (BMP) NOTES

THE STORMWATER BEST MANAGEMENT PRACTICES (BMP) REQUIRED FOR THIS PROJECT SHALL BE CONSTRUCTED AND INSTALLED UNDER THE DIRECT SUPERVISION OF THE DESIGN ENGINEER OR HIS DESIGNATED REPRESENTATIVE. THE DESIGN ENGINEER SHALL MAKE A WRITTEN CERTIFICATION TO THE CITY THAT THE BMPs ARE CONSTRUCTED AND INSTALLED AS DESIGNED AND IN ACCORDANCE WITH THE APPROVED SITE PLAN. IN ADDITION, AGGREGATE LAYERS AND COLLECTOR PIPES MAY NOT BE INSTALLED UNLESS THE DESIGN ENGINEER OR HIS REPRESENTATIVE IS PRESENT.

THE CONTRACTOR SHALL FURNISH THE CITY WITH AN OPERATION AND MAINTENANCE MANUAL FOR ALL BMPs ON THE PROJECT. THE MANUAL SHALL INCLUDE AN EXPLANATION OF THE FUNCTIONS AND OPERATIONS OF EACH BMP AND ANY SUPPORTING UTILITIES, CATALOG CUTS ON ANY MECHANICAL OR ELECTRICAL EQUIPMENT AND A SCHEDULE OF ROUTINE MAINTENANCE FOR THE BMPs AND SUPPORTING EQUIPMENT.



WASHINGTON METROPOLITAN AREA TRANSIT AUTHORITY
DEPARTMENT OF TRANSIT INFRASTRUCTURE AND ENGINEERING SERVICES
OFFICE OF MAJOR CAPITAL PROJECTS

SUBMITTED

DATE

APPROVED

CHIEF ENGINEER

DATE

POTOMAC YARD METRORAIL STATION
GENERAL PLANS

DEVELOPMENT PRELIMINARY SITE PLAN
STANDARD NOTES

SCALE

Not to Scale

DRAWING NO.

G-01A

SHEET NO.

1A OF 27

APPROVED	
SPECIAL USE PERMIT NO. _____	
DEPARTMENT OF PLANNING & ZONING	
DIRECTOR _____	DATE _____
DEPARTMENT OF TRANSPORTATION & ENVIRONMENTAL SERVICES	
SITE PLAN NO. _____	
DIRECTOR _____	DATE _____
CHAIRMAN, PLANNING COMMISSION _____ DATE _____	
DATE RECORDED _____	
INSTRUMENT NO. _____	DEED BOOK NO. _____ PAGE NO. _____

Ms: 03/2014-23496
P:\Program\2014\03\02\102 - Potomac\new\0204 Final\03\14\01814 PLAN\PMIS COVER 030514.dwg

UTILITY WORKS

UNDERGROUND UTILITY LINES SHALL BE INSTALLED IN ACCORDANCE WITH THE FOLLOWING MINIMUM STANDARDS DESCRIBED IN SECTION 4VAC50-30-40 OF THE VIRGINIA EROSION AND SEDIMENT CONTROL HANDBOOK (VESCH) AND ADDITIONAL APPLICABLE PRACTICES FOLLOWED BY THE CITY OF ALEXANDRIA:

- a. ALL PRIVATE UTILITIES SHALL BE LOCATED OUTSIDE OF THE PUBLIC RIGHT-OF-WAY AND PUBLIC UTILITY EASEMENTS UNLESS THE UTILITY OWNERS HAVE FRANCHISE AGREEMENT WITH THE CITY OF ALEXANDRIA. HOWEVER, NO ELECTRIC TRANSFORMERS' AND SWITCH GEARS / CONTROL BOXES SHALL BE PLACED IN THE PUBLIC RIGHT OF WAY.
- b. ALL THE EXISTING AND PROPOSED PUBLIC AND PRIVATE UTILITIES AND EASEMENTS SHALL BE SHOWN AND A DESCRIPTIVE NARRATION OF VARIOUS UTILITIES SHALL BE PROVIDED ON THE PLAN.
- c. IT IS THE CONTRACTOR'S RESPONSIBILITY TO MAINTAIN UTILITY SERVICES AT ALL TIMES DURING CONNECTION AND/OR CONSTRUCTION.
- d. NO MORE THAN 500 LINEAR FEET OF TRENCH MAY BE OPENED AT ONE TIME.
- e. EXCAVATED MATERIAL SHALL BE PLACED ON THE UPHILL SIDE OF TRENCHES.
- c. EFFLUENT FROM DEWATERING OPERATIONS SHALL BE FILTERED OR PASSED THROUGH AN APPROVED SEDIMENT TRAPPING DEVICE, OR BOTH, AND DISCHARGED IN A MANNER THAT DOES NOT ADVERSELY AFFECT FLOWING STREAMS OR OFF-SITE PROPERTY.
- f. MATERIAL USED FOR BACKFILLING TRENCHES SHALL BE PROPERLY COMPACTED IN ACCORDANCE WITH THE CITY OF ALEXANDRIA STANDARDS AND SPECIFICATIONS TO MINIMIZE EROSION AND PROMOTE STABILIZATION.
- g. SHOULD UTILITY CONSTRUCTION BE PERFORMED AFTER COMPLETING EARTHWORK, THE CONTRACTOR SHALL BE RESPONSIBLE FOR ACHIEVING 98 PERCENT OF THE MODIFIED PROCTOR MAXIMUM DRY DENSITY (ASTM D-1551) COMPACTION IN ALL TRENCH BACKFILL.
- h. RE-STABILIZATION SHALL BE ACCOMPLISHED IN ACCORDANCE WITH THE VIRGINIA REGULATIONS \$4VAC50-30 EROSION AND SEDIMENT CONTROL REGULATIONS, VIRGINIA EROSION AND SEDIMENT CONTROL HANDBOOK (VESCH).
- i. APPLICABLE SAFETY REGULATIONS SHALL BE COMPLIED WITH.
- j. THE CONTRACTOR IS RESPONSIBLE FOR INSTALLATION OF ANY ADDITIONAL CONTROL MEASURES AS NECESSARY TO PREVENT EROSION AND SEDIMENTATION, AS DETERMINED BY THE DIRECTOR OF TRANSPORTATION AND ENVIRONMENTAL SERVICES, CITY OF ALEXANDRIA .
- k. A REMEDIATION PLAN SHALL BE SUBMITTED DETAILING HOW CONTAMINATED SOILS AND/OR GROUNDWATER WILL BE DEALT WITH, INCLUDING PLANS TO REMEDIATE UTILITY CORRIDORS.
- l. UTILITY CORRIDORS IN CONTAMINATED SOIL SHALL BE OVER EXCAVATED BY 2 FEET AND BACKFILLED WITH "CLEAN" SOIL.
- m. GRADING CAN BE PERFORMED ON INSTALLATION OF UTILITIES.
- n. ALL UTILITIES SUCH AS ELECTRICAL LINES, GAS PIPES, COMMUNICATION CABLES, INCLUDING WATER AND SEWER LATERALS ON PRIVATE PROPERTY IN THE CITY OF ALEXANDRIA SHALL BE PROVIDED WITH MINIMUM 3" WIDE 5 MIL OVERALL THICKNESS DETECTABLE UNDERGROUND WARNING TAPE (DUWT). THE DUWT SHALL BE INSTALLED AT DEPTHS OF 12" TO 18" FOR DUWT WIDTHS OF 3" AND 24" FOR WIDTHS OF 6" SO AS TO MAKE UNDERGROUND INSTALLATIONS EASY TO FIND USING A NON-FERROUS LOCATOR. THE DUWT SHALL BE WITH ALUMINUM BACKING OR SOLID ALUMINUM CORE LAMINATED WITH A PROTECTIVE CLEAR FILM ON BOTH SIDES, SEALING AND PROTECTING THE GRAPHICS FROM UNDERGROUND MOISTURE, ACIDS, ALKALIS, AND OTHER SOIL SUBSTANCES. ALL DUWT TAPES SHALL BE PRINTED IN BLACK INK ON AMERICAN PUBLIC WORKS ASSOCIATION (APWA) APPROVED COLORS TO MEET OR EXCEED INDUSTRY STANDARDS.

COLOR	CODES
RED	CAUTION BURIED ELECTRIC POWER LINES, CABLES, CONDUITS, AND LIGHTING CABLES
YELLOW	CAUTION GAS, OIL, STEAM, PETROLEUM, OR GASEOUS MATERIALS
ORANGE	CAUTION COMMUNICATIONS, ALARM OR SIGNAL LINES, CABLES, OR CONDUITS
BLUE	CAUTION POTABLE WATER
PURPLE	CAUTION RECLAIMED WATER, IRRIGATION AND SLURRY LINES
GREEN	CAUTION SEWER, DRAIN LINES, AND FORCE MAIN

SOLID WASTE MANAGEMENT

- 1. SINCE THE APPLICANT IS NOT REQUIRED BY SECTION 5-1-31 OF THE CITY CHARTER AND CODE TITLE 5: TRANSPORTATION AND ENVIRONMENTAL SERVICES TO USE THE CITY OF ALEXANDRIA'S COLLECTION AND DISPOSAL SERVICES; SOLID WASTE COLLECTION AND DISPOSAL SERVICES SHALL BE PROVIDED BY THE APPLICANT / PRIVATE COLLECTORS AND SHALL BE PASSED ON TO THE NEW OWNER IN CASE OF A SALE OF THE PROPERTY SUBSEQUENT TO THE DEVELOPMENT.

THE PLAN DEMONSTRATES THAT ADEQUATE SPACE WITHIN EACH UNIT TO ACCOMMODATE A CITY STANDARD SUPER CAN AND RECYCLING CONTAINER HAS BEEN PROVIDED. THE CONTAINERS ARE PLACED INSIDE THE UNITS OR WITHIN AN ENCLOSURE THAT COMPLETELY SCREENS THEM FROM VIEW. THE DEVELOPER SHALL PURCHASE THE STANDARD CONTAINERS FROM THE CITY OR PROVIDE CONTAINERS THAT ARE COMPATIBLE WITH CITY COLLECTION SYSTEM AND APPROVED BY THE DIRECTOR OF TRANSPORTATION AND ENVIRONMENTAL SERVICES.

THE PLAN DEMONSTRATES THAT ADEQUATE SPACE FOR SOLID WASTE AND RECYCLING CONTAINERS HAS BEEN PROVIDED AND THE DEVELOPMENT MEETS ALL THE MINIMUM STREET STANDARDS, INCLUDING ALL STANDARD CUL-DE-SAC TURNAROUNDS, IF APPLICABLE. THE TRASH TRUCK TURNING MOVEMENTS DEMONSTRATE THAT THE TRASH TRUCK IS ABLE TO PICK UP SOLID WASTE FROM PRIVATE STREETS WITHOUT BACKING UP. THE CONTAINERS HAVE BEEN PLACED WITHIN AN ENCLOSURE THAT COMPLETELY SCREENS THEM FROM VIEW.

- 2. IN THE EVENT SECTION 5-1-2(12B) OF THE CITY CHARTER AND CODE TITLE 5: TRANSPORTATION AND ENVIRONMENTAL SERVICES IS AMENDED TO DESIGNATE MULTI-FAMILY DWELLINGS IN GENERAL, OR MULTI-FAMILY DWELLINGS WHEN SO PROVIDED BY SPECIAL USE PERMIT (SUP), AS REQUIRED USER PROPERTY [AS DEFINED IN 5-1-2(12B) OF THE CITY CHARTER AND CODE], THEN REFUSE COLLECTION SHALL BE PROVIDED BY THE CITY FOR THE TOWNHOME CONDOMINIUM PORTION OF THIS PLAN.

SIGN CONSTRUCTION

A SEPARATE PERMIT IS REQUIRED FOR SIGN CONSTRUCTION.

LANDSCAPE NOTES

- 1. SEE DSUP 2016-0005 FOR PROPOSED LANDSCAPE IN AND AROUND POTOMAC GREENS PARK.
- 2. SEE DSUP 2016-0006 FOR PROPOSED LANDSCAPE IN AND AROUND POTOMAC YARD PARK.
- 3. ALL PROTECTION AND PRESERVATION MEASURES FOR EXISTING VEGETATION, INCLUDING MAINTENANCE AND PENALTIES SHALL BE PREPARED IN COMPLIANCE WITH LANDSCAPE GUIDELINES OF THE CITY OF ALEXANDRIA AND APPROVED BY THE CITY ARBORIST IN-FIELD PRIOR TO COMMENCEMENT OF ANY SITE DISTURBING AND CONSTRUCTION ACTIVITIES.
- 4. ALL VEGETATION PRESERVATION AND PROTECTION METHODS SHALL BE APPROVED / VERIFIED IN FIELD BY THE CITY ARBORIST PRIOR TO COMMENCEMENT OF ANY GROUND DISTURBING ACTIVITY.
- 5. LOCATION AND METHOD FOR PROTECTION AND PRESERVATION OF EXISTING TREES WILL BE SHOWN ON DEMOLITION, SEDIMENT AND EROSION CONTROL, AND LANDSCAPE PLAN SHEETS.
- 6. IT IS THE CONTRACTOR'S RESPONSIBILITY TO MAKE SURE THAT ANY EXISTING LANDSCAPING WHICH IS TO BE RELOCATED ON THE SITE WILL BE CAREFULLY STORED IN A DESIGNATED AREA BEFORE BEING REPLANTED. COORDINATION WITH THE OWNER FOR MUTUALLY AGREEABLE STORAGE LOCATIONS FOR LANDSCAPE MATERIAL SHALL BE THE RESPONSIBILITY OF THE CONTRACTOR. THE CONTRACTOR SHALL BE RESPONSIBLE FOR THE REPLACEMENT OF PLANT MATERIAL THAT DOES NOT SURVIVE STORAGE AND REPLANTING.
- 7. APPLICANT MUST INCLUDE ON THE PLAN DOCUMENTATION OF COMMUNICATION WITH THE ADJACENT PROPERTY OWNER(S) VERIFYING NOTIFICATION OF AND AGREEMENT WITH CONSTRUCTION IMPACT, POTENTIAL FOR LOSS, AND AGREED UPON REMEDIAL MEASURES PERTAINING TO THE EXISTING TREE(S) ON ADJACENT PROPERTIES THAT WILL BE AFFECTED BY PROJECT WORK.
- 8. INCLUDE SPECIFIC CONSTRUCTION STAGING INFORMATION ON THE PLAN THAT INDICATES THE METHODS, AND PROCEDURES TO BE IMPLEMENTED FOR PROTECTION OF EXISTING ON-SITE AND OFF-SITE VEGETATION.
- 9. PROPOSED PLANTING SHALL BE PROVIDED IN COMPLIANCE WITH LANDSCAPE GUIDELINES OF THE CITY OF ALEXANDRIA.
- 10. SPECIFICATION FOR ALL PLANTINGS SHALL BE IN ACCORDANCE WITH THE CURRENT AND MOST UP TO DATE EDITION OF ANSI-Z60.1 THE AMERICAN STANDARD FOR NURSERY STOCK AS PRODUCED BY THE AMERICAN ASSOCIATION OF NURSERYMEN, WASHINGTON, D.C.
- 11. THE APPLICANT SHALL MAKE SUITABLE ARRANGEMENTS FOR PRE-SELECTION TAGGING, PRE-CONTRACT GROWING, OR IS UNDERTAKING SPECIALIZED PLANTING STOCK DEVELOPMENT WITH A NURSERY OR GROWER THAT IS CONVENIENTLY LOCATED TO THE PROJECT SITE, OR UTILIZING OTHER PROCEDURES THAT WILL ENSURE AVAILABILITY OF SPECIFIED MATERIALS. IN THE EVENT THAT SHORTAGES AND/OR INABILITY TO OBTAIN SPECIFIED PLANTINGS OCCURS, REMEDIAL EFFORTS INCLUDING SPECIES CHANGES, ADDITIONAL PLANTINGS AND MODIFICATION TO THE LANDSCAPE PLAN SHALL BE UNDERTAKEN BY THE APPLICANT. ALL REMEDIAL EFFORTS SHALL, WITH PRIOR APPROVAL BY THE CITY, BE PERFORMED TO THE SATISFACTION OF THE DIRECTORS OF PLANNING & ZONING, RECREATION, PARKS & CULTURAL ACTIVITIES AND TRANSPORTATION & ENVIRONMENTAL SERVICES.
- 12. IN LIEU OF MORE STRENUOUS SPECIFICATIONS, ALL LANDSCAPE RELATED WORK SHALL BE INSTALLED AND MAINTAINED IN ACCORDANCE WITH THE CURRENT AND MOST UP-TO-DATE EDITION (AT TIME OF CONSTRUCTION) OF LANDSCAPE SPECIFICATION GUIDELINES AS PRODUCED BY THE LANDSCAPE CONTRACTORS' ASSOCIATION OF MARYLAND, DISTRICT OF COLUMBIA AND VIRGINIA; GAITHERSBURG, MARYLAND.
- 13. PRIOR TO COMMENCEMENT OF LANDSCAPE INSTALLATION/PLANTING OPERATIONS, A PRE-INSTALLATION/CONSTRUCTION MEETING WILL BE SCHEDULED WITH THE CITY'S ARBORIST AND LANDSCAPE ARCHITECTS TO REVIEW THE SCOPE OF INSTALLATION PROCEDURES AND PROCESSES.
- 14. MAINTENANCE FOR THIS PROJECT SHALL BE PERFORMED IN PERPETUITY BY THE APPLICANT/OWNER/SUCCESSOR, IN COMPLIANCE WITH CITY OF ALEXANDRIA LANDSCAPE GUIDELINES AND/OR AS CONDITIONED BY PROJECT APPROVAL.
- 15. A CERTIFICATION LETTER FOR TREE WELLS, TREE TRENCHES AND PLANTINGS ABOVE STRUCTURE SHALL BE PROVIDED BY THE PROJECTS LANDSCAPE ARCHITECT. THE LETTER SHALL CERTIFY THAT ALL BELOW GRADE CONSTRUCTION IS IN COMPLIANCE WITH APPROVED DRAWINGS AND SPECIFICATIONS. THE LETTER SHALL BE SUBMITTED TO THE CITY ARBORIST AND APPROVED PRIOR TO APPROVAL OF THE LAST AND FINAL CERTIFICATE OF OCCUPANCY FOR THE PROJECT. THE LETTER SHALL BE SUBMITTED BY THE OWNER/APPLICANT/SUCCESSOR AND SEALED AND DATED AS APPROVED BY THE PROJECTS LANDSCAPE ARCHITECT.
- 16. AS-BUILT DRAWINGS FOR LANDSCAPE PLAN AND/OR IRRIGATION/WATER MANAGEMENT SYSTEMS DEPICTED IN DSUP 2016-0005 AND 2016-0006 WILL BE PROVIDED IN COMPLIANCE WITH CITY OF ALEXANDRIA LANDSCAPE GUIDELINES. AS-BUILT DRAWINGS SHALL INCLUDE CLEAR IDENTIFICATION OF ALL VARIATION(S) AND CHANGES FROM APPROVED DRAWINGS INCLUDING LOCATION, QUANTITY AND SPECIFICATION OF ALL PROJECT ELEMENTS.

DEMOLITION NOTES

- 1. A SEPARATE PERMIT IS REQUIRED FOR DEMOLITION; HOWEVER, NO DEMOLITION SHALL BEGIN UNTIL ALL EROSION AND SEDIMENT AND TREE PROTECTION CONTROLS ARE IN PLACE AND ARE APPROVED BY AN EROSION AND SEDIMENT CONTROL INSPECTOR OF THE DEPARTMENT OF TRANSPORTATION AND ENVIRONMENTAL SERVICES.
- 2. ALL WORK SHALL BE PERFORMED IN STRICT COMPLIANCE WITH THE MOST CURRENT APPLICABLE FEDERAL, STATE, AND LOCAL LAWS AND REGULATIONS, INCLUDING BUT NOT LIMITED, TO ENVIRONMENTAL PROTECTION AGENCY (EPA), OCCUPATIONAL SAFETY AND HEALTH ADMINISTRATION (OSHA), VIRGINIA OCCUPATIONAL AND SAFETY HEALTH COMPLIANCE PROGRAM (VOSH ENFORCEMENT), VIRGINIA OVERHEAD HIGH VOLTAGE LINE SAFETY ACT, NATIONAL EMISSIONS STANDARDS FOR HAZARDOUS AIR POLLUTANTS (NESHAPS), AND NATIONAL INSTITUTE OF OCCUPATIONAL SAFETY AND HEALTH (NIOSH).
- 3. THE CONTRACTOR SHALL BE RESPONSIBLE FOR THE COORDINATION OF WORK WITH REPRESENTATIVE UTILITY COMPANIES AND FOR THE IMPLEMENTATION OF REQUIRED UTILITY-RELATED WORK.
- 4. THE CONTRACTOR SHALL IMMEDIATELY NOTIFY THE OWNER'S REPRESENTATIVE UPON ENCOUNTERING ANY HAZARDOUS MATERIALS DURING DEMOLITION AND/OR CONSTRUCTION ACTIVITIES. THE CONTRACTOR SHALL DOCUMENT SAME TO THE OWNER'S REPRESENTATIVE AND OBTAIN DIRECTION AS TO THE APPROPRIATE ACTION(S) TO BE TAKEN.
- 5. DISCONNECTION OF SERVICES AND SYSTEMS SUPPLYING UTILITIES TO BE ABANDONED OR DEMOLISHED SHALL BE COMPLETED PRIOR TO OTHER SITE DEMOLITION IN FULL COMPLIANCE WITH APPLICABLE CODES, REGULATIONS, AND THE REQUIREMENTS OF UTILITY PURVEYORS HAVING JURISDICTION. THE CONTRACTOR SHALL BE RESPONSIBLE FOR COORDINATION WITH THE UTILITY PURVEYORS, PAYMENT OF ASSOCIATED FEES AND PROCUREMENT OF ALL NECESSARY PERMITS.

- 6. PRIOR TO REMOVAL OF MATERIALS OVER EXISTING UTILITY SYSTEMS, THE CONTRACTOR SHALL DOCUMENT EXISTING CONDITIONS AND, IF AT VARIANCE WITH CONDITIONS AS REPRESENTED ON THE PLANS, NOTIFY THE OWNER'S REPRESENTATIVE AND OBTAIN DIRECTIONS AS TO THE APPROPRIATE ACTION(S) TO BE TAKEN.
- 7. THE CONTRACTOR SHALL BACKFILL EXCAVATED AREAS WITH APPROVED MATERIALS / CLEAN FILL AS PER THE REQUIREMENTS OF VIRGINIA DEPARTMENT OF TRANSPORTATION (VDOT).
- 8. THE CONTRACTOR SHALL PROTECT AND PREVENT DAMAGE TO EXISTING ON-SITE UTILITY DISTRIBUTION FACILITIES THAT ARE TO REMAIN. ACTIVE UTILITY DISTRIBUTION FACILITIES ENCOUNTERED DURING DEMOLITION AND/OR CONSTRUCTION ACTIVITIES SHALL BE SHUT OFF AT THE SERVICE MAIN WITH THE APPROVAL OF THE OWNER'S REPRESENTATIVE.
- 9. DURING DEMOLITION AND/OR CONSTRUCTION ACTIVITIES, THE CONTRACTOR SHALL IMMEDIATELY NOTIFY THE OWNER'S REPRESENTATIVE UPON ENCOUNTERING ANY EXISTING UTILITIES AND/OR UTILITY SYSTEM STRUCTURES NOT SHOWN ON THESE PLANS. THE CONTRACTOR SHALL DOCUMENT THE SAME AND FORWARD THE INFORMATION TO THE RESIDENT ENGINEER / OWNER'S REPRESENTATIVE, AND OBTAIN DIRECTION AS TO THE APPROPRIATE ACTION(S) TO BE TAKEN.
- 10. THE CONTRACTOR OR APPLICANT SHALL WORK WITH THE CITY STAFF TO REUSE THE EXISTING, LEFTOVER, UNUSED, AND/OR DISCARDED BUILDING MATERIALS AS PART OF THE DEMOLITION PROCESS OR THE CONSTRUCTION DEBRIS MUST BE REMOVED TO AN APPROVED LANDFILL WITH ADEQUATE FREQUENCY IN ACCORDANCE WITH THE VIRGINIA STATE LITTER CONTROL ACT.

CONSTRUCTION NOTES

- 1. THE EXISTING UNDERGROUND UTILITIES SHOWN HEREON ARE BASED UPON AVAILABLE INFORMATION. THE CONTRACTOR SHALL BE RESPONSIBLE FOR DETERMINING THE EXACT LOCATION OF ALL UTILITIES BEFORE COMMENCING WORK AND FOR ANY DAMAGES WHICH MAY OCCUR BY HIS FAILURE TO LOCATE OR PRESERVE THESE UNDERGROUND UTILITIES. IF DURING CONSTRUCTION OPERATIONS, THE CONTRACTOR SHOULD ENCOUNTER UTILITIES OTHER THAN THOSE SHOWN ON THE PLANS, HE SHALL IMMEDIATELY NOTIFY THE ENGINEER AND TAKE NECESSARY ACTION AND PROPER STEPS TO PROTECT THE FACILITY AND ASSURE THE CONTINUATION OF SERVICE.
- 2. THE CONTRACTOR SHALL DIG TEST PITS AS REQUIRED FOLLOWING NOTIFICATION AND MARKING OF ALL EXISTING UTILITIES TO VERIFY THE LOCATION AND DEPTH OF EXISTING UTILITIES TEST HOLES TO BE PERFORMED AT LEAST 30 DAYS PRIOR TO START OF CONSTRUCTION. ANY DISCREPANCIES ARE TO BE REPORTED IMMEDIATELY TO THE OWNER AND ENGINEER. REDESIGN AND APPROVAL BY REVIEWING AGENCIES SHALL BE OBTAINED, IF REQUIRED.
- 3. THE CONTRACTOR SHALL BE RESPONSIBLE FOR NOTIFYING THE OWNER AND THE ENGINEER OF ANY CHANGES OR CONDITIONS ATTACHED TO PERMITS OBTAINED FROM ANY AUTHORITY ISSUING PERMITS.
- 4. THE CONTRACTOR SHALL VISIT THE SITE AND SHALL VERIFY EXISTING CONDITIONS PRIOR TO STARTING CONSTRUCTION.
- 5. THE CONTRACTOR SHALL CLEAR THE SITE OF ALL TREES, BUILDINGS, FOUNDATIONS, ETC., WITHIN THE LIMITS OF CONSTRUCTION UNLESS OTHERWISE SPECIFIED, AND SHALL BE RESPONSIBLE FOR ENSURING THAT EXISTING UTILITIES ARE DISCONNECTED.
- 6. THE DEVELOPER SHALL PROVIDE OVER-LOT GRADING TO PROVIDE POSITIVE DRAINAGE AND PRECLUDE PONDING OF WATER.
- 7. ALL AREAS, ON OR OFF-SITE, WHICH ARE DISTURBED BY THIS CONSTRUCTION AND WHICH ARE NOT PAVED OR BUILT UPON, SHALL BE ADEQUATELY STABILIZED TO CONTROL EROSION AND SEDIMENTATION. THE MINIMUM ACCEPTABLE STABILIZATION SHALL CONSIST OF PERMANENT GRASS, SEED MIXTURE TO BE AS RECOMMENDED BY THE CITY AGENT. ALL SLOPES 3:1 AND GREATER SHALL BE SODDED AND PEGGED OF OTHERWISE STABILIZED IN A MANNER APPROVED BY THE CITY OF ALEXANDRIA.
- 8. EXISTING SEPTIC FIELDS, IF APPLICABLE, SHALL BE ABANDONED IN ACCORDANCE WITH VIRGINIA HEALTH DEPARTMENT STANDARDS AND SPECIFICATIONS.
- 9. ALL ABOVE GROUND UTILITIES SERVING THE SITE SHALL BE RELOCATED AS REQUIRED BY THE OWNING UTILITY COMPANIES. THE CONTRACTOR SHALL BE RESPONSIBLE FOR MAKING ALL ARRANGEMENTS AND COORDINATING ALL WORK REQUIRED FOR THE NECESSARY RELOCATIONS.
- 10. PRIOR TO BEGINNING OF CONSTRUCTION, CONTRACTOR SHALL VERIFY FROM THE ARCHITECTURAL DRAWINGS ALL DIMENSIONS, DETAILS, AND TREATMENTS FOR THE PROPOSED BUILDINGS, WALKWAYS, AND OTHER PROPOSED CONSTRUCTION WHERE INDICATED ON THE PLANS.
- 11. THE CONTRACTOR IS TO VERIFY INVERT, SIZE, AND LOCATION OF BUILDING UTILITY CONNECTIONS WITH THE MECHANICAL PLANS PRIOR TO PLACEMENT OF UNDERGROUND UTILITIES.
- 12. EXISTING BUILDINGS, FENCES AND OTHER EXISTING PHYSICAL FEATURES ARE TO BE REMOVED AS REQUIRED BY THE CONSTRUCTION.
- 13. EXISTING CONSTRUCTION SHALL BE REMOVED TO NEAREST JOINT. NEW CONSTRUCTION SHALL BE PROVIDED AS SHOWN AND ANY DAMAGED AREA SHALL BE REPAIRED TO MATCH CONDITIONS EXISTING PRIOR TO CONSTRUCTION OR TO THE SATISFACTION OF DIRECTOR, TRANSPORTATION AND ENVIRONMENTAL SERVICES.
- 14. ALL PRIVATE BUILDING CONNECTIONS ARE TO BE INSTALLED IN ACCORDANCE WITH THE CURRENT PLUMBING CODE.
- 15. TOPS OF EXISTING STRUCTURES WHICH REMAIN IN USE ARE TO BE ADJUSTED IN ACCORDANCE WITH THE GRADING PLAN. ALL PROPOSED STRUCTURE TOP ELEVATIONS ARE TO BE VERIFIED BY THE CONTRACTOR WITH THE SITE GRADING PLANS. IN CASE OF CONFLICT, THE GRADING PLAN SHALL SUPERSEDE PROFILE ELEVATIONS. MINOR ADJUSTMENTS TO MEET FINISHED GRADE ELEVATIONS, IF REQUIRED, SHALL BE MADE IN THE FIELD WITH THE APPROVAL OF SITE INSPECTOR OF THE DEPARTMENT OF TRANSPORTATION AND ENVIRONMENTAL SERVICES.
- 16. THE DESIGN, CONSTRUCTION, FIELD PRACTICES, AND METHODS SHALL CONFORM TO THE REQUIREMENTS SET FORTH BY THE CITY OF ALEXANDRIA ZONING ORDINANCE AND DESIGN AND CONSTRUCTION STANDARDS MANUAL. FAILURE TO COMPLY WITH THE CODE, APPLICABLE MANUALS, AND PROVISIONS OF THE CONSTRUCTION AND ESCROW AGREEMENTS OR THE PERMITS SHALL BE DEEMED A VIOLATION.
- 17. THE APPROVAL OF THESE PLANS SHALL IN NO WAY RELIEVE THE OWNER/DEVELOPER OR HIS AGENT OF ANY LEGAL RESPONSIBILITIES WHICH MAY BE REQUIRED BY THE CODE OF VIRGINIA OR ANY ORDINANCE ENACTED BY THE CITY OF ALEXANDRIA.
- 18. CONSTRUCTION TAKEOUT SHALL BE UNDER THE DIRECT SUPERVISION OF A LICENSED LAND SURVEYOR IN THE COMMONWEALTH OF VIRGINIA.
- 19. THE CONTRACTOR IS REFERRED TO STRUCTURAL, GEOTECHNICAL, MECHANICAL, AND ARCHITECTURAL PLANS FOR FOUNDATION TREATMENT INCLUDING, BUT NOT LIMITED TO, SHEETING AND SHORING FOR BUILDING EXCAVATION, WATERPROOFING FOR FILL AGAINST BUILDINGS, LOCATION OF MECHANICAL EQUIPMENT, AND CONNECTIONS AT THE FACES OF BUILDINGS.
- 20. SMOOTH GRADE SHALL BE MAINTAINED FROM THE CENTERLINE OF THE EXISTING ROAD TO THE PROPOSED ENTRANCE AND/OR CURB & GUTTER TO PRECLUDE THE FORMING OF FALSE GUTTER AND/OR PONDING OF WATER ON THE ROADWAY.
- 21. THE CONTRACTOR SHALL BE RESPONSIBLE FOR MAKING A SMOOTH TRANSITION TO EXISTING CURB AND SIDEWALKS, IF APPLICABLE.
- 22. THE CALIFORNIA BEARING RATIO (CBR) VALUES OF IN-SITU MATERIALS SHALL BE DETERMINED BY FIELD AND/OR LABORATORY TESTS FOR ACTUAL DETERMINATION OF REQUIRED THICKNESSES OF SURFACE, BASE, SUB-BASE, AND SUB GRADE MATERIALS. THE PAVEMENT SECTION SHALL BE DESIGNED BY A GEOTECHNICAL / LICENSED PROFESSIONAL ENGINEER TO THE SATISFACTION OF DIRECTOR, TRANSPORTATION AND ENVIRONMENTAL SERVICES FOR ALL PAVEMENTS INCLUDING EMERGENCY VEHICLE EASEMENT (EVE) TO SUPPORT H-20 LOADING. IN THE CASE OF PAVEMENT PATCHES, PAVEMENT SECTION MUST MEET OR EXCEED EXISTING SECTION.

- 23. THE THICKNESSES OF SUB-BASE, BASE, AND WEARING COURSE SHALL BE DESIGNED USING "CALIFORNIA METHOD" AS SET FORTH ON PAGE 3-76 OF THE SECOND EDITION OF A BOOK ENTITLED, "DATA BOOK FOR CIVIL ENGINEERS, VOLUME ONE, DESIGN" WRITTEN BY ELWYN E. SEELYE. AN ALTERNATE PAVEMENT SECTION DESIGNED TO THE SATISFACTION OF DIRECTOR, TRANSPORTATION AND ENVIRONMENTAL SERVICES FOR ALL PAVEMENTS INCLUDING EMERGENCY VEHICLE EASEMENT (EVE) TO SUPPORT H-20 LOADING BASED ON CBR AND VIRGINIA DEPARTMENT OF TRANSPORTATION (VDOT) METHOD (VASWANI METHOD) AND STANDARD MATERIAL SPECIFICATIONS SHALL BE ACCEPTABLE.
- 24. EMERGENCY VEHICLE EASEMENTS (EVE) AND AMERICAN WITH DISTABILITY (ADA) ACCESSIBLE PARKING SPACES MUST BE DELINEATED WITH PAVEMENT MARKINGS PER THE CITY OF ALEXANDRIA STANDARD SIGNAGE AND AMERICAN WITH DISABILITIES (ADA) REQUIREMENTS.
- 25. ALL STRIPING SHALL MEET THE REQUIRMENTS OF MANUAL ON UNIFORM TRAFFIC CONTROL DEVICES (MUTCD) STANDARDS (LATEST EDITION) AND SHALL BE THERMOPLASTIC UNLESS OTHERWISE SPECIFIED.
- 26. ALL EARTHWORK OPERATIONS ARE TO BE PERFORMED UNDER THE FULL TIME, ON-SITE SUPERVISION OF A REGISTERED GEOTECHNICAL ENGINEER WITH GEOTECHNICAL TESTING IN ACCORDANCE WITH CONSTRUCTION SPECIFICATIONS AND GEOTECHNICAL REPORT REQUIREMENTS.
- 27. THE CONTRACTORS SHALL NOT CAUSE OR PERMIT VEHICLES TO IDLE FOR MORE THAN 10 MINUTES WHEN PARKED.
- 28. UNLESS OTHERWISE APPROVED THE CONTRACTOR SHALL PROVIDE THERMOPLASTIC LADDER STYLE / STANDARD PEDESTRIAN CROSS WALKS AT ALL CROSSINGS AT THE PROPOSED DEVELOPMENT, WHICH MUST BE DESIGNED TO THE SATISFACTION OF THE DIRECTOR, TRANSPORTATION AND ENVIRONMENTAL SERVICES. THE DESIGN OF LADDER STYLE OR STANDARD PEDESTRIAN CROSS WALK SHALL BE EVALUATED ON A CASE BY CASE BASIS AND SHALL COMPLY WITH THE REQUIREMENTS OF POLICY MANUAL SECTION 30.18, PEDESTRIAN CROSSWALKS, JULY 13, 2006. A COPY OF THE POLICY MANUAL CAN BE OBTAINED FROM YON LAMBERT, BICYCLE AND PEDESTRIAN COORDINATOR / TRANSPORTATION PLANNER, TELEPHONE (703) 746-4081.

RESOURCE PROTECTION AREA NOTES

- 1. THE SUBJECT PROPERTY LIES WITHIN A CITY OF ALEXANDRIA RESOURCE PROTECTION AREA (RPA). FIELD DEMARCATED/VERIFIED 50 FEET AND 100 FEET RESOURCE PROTECTION AREA LINES ARE SHOWN ON THE SITE PLAN.
- 2. VEGETATION IN RPA SHALL ONLY BE DISTURBED UPON APRPROVAL OF THE CITY OF ALEXANDRIA.
- 3. DEVELOPMENT AND USES PROPOSED IN THE RPA ARE IN COMPLIANCE WITH THE REQUIREMENTS OF ARTICLE 13-107 OF THE ALEXANDRIA ZONING ORDINANCE (AZO).

FLOOD PLAIN NOTES

- 1. THE SITE LIES WITHIN 100-YEAR FLOOD PLAIN WATER SURFACE ELEVATION (WSE) AND THE 100-YEAR FLOOD PLAIN WSE IS SHOWN ON THE SITE PLAN PER THE DEMARCATION OF THE CURRENT FLOOD INSURANCE RATE MAP (FIRM) PUBLISHED BY FEDERAL EMERGENCY MANAGEMENT AGENCY (FEMA).
- 2. THE PLAN WILL COMPLY WITH THE CONDITIONS OF SITE PLAN APPROVAL.

ARCHAEOLOGY NOTES

- 1. ALL REQUIRED ARCHAEOLOGICAL PRESERVATION MEASURES SHALL BE COMPLETED PRIOR TO GROUND-DISTURBING ACTIVITIES (SUCH AS CORING, GRADING, FILLING, VEGETATION REMOVAL, UNDERGROUNDING UTILITIES, PILE DRIVING, LANDSCAPING AND OTHER EXCAVATIONS AS DEFINED IN SECTION 2-151 OF THE ZONING ORDINANCE) OR A RESOURCE MANAGEMENT PLAN MUST BE IN PLACE TO PRESERVE AND/OR RECOVER SIGNIFICANT RESOURCES IN CONCERT WITH CONSTRUCTION ACTIVITIES. TO CONFIRM, CALL ALEXANDRIA ARCHAEOLOGY AT (703) 838-4399.
- 2. CALL ALEXANDRIA ARCHAEOLOGY (703-838-4399) TWO WEEKS BEFORE THE STARTING DATE OF ANY GROUND DISTURBANCE SO THAT AN INSPECTION OR MONITORING SCHEDULE FOR CITY ARCHAEOLOGISTS CAN BE ARRANGED.
- 3. THE APPLICANT SHALL CALL ALEXANDRIA ARCHAEOLOGY IMMEDIATELY (703-838-4399) IF ANY BURIED STRUCTURAL REMAINS (WALL FOUNDATIONS, WELLS, PRIVIES, CISTERNS, ETC.) OR CONCENTRATIONS OF ARTIFACTS ARE DISCOVERED DURING DEVELOPMENT. WORK MUST CEASE IN THE AREA OF THE DISCOVERY UNTIL A CITY ARCHAEOLOGIST COMES TO THE SITE AND RECORDS THE FINDS.
- 4. THE APPLICANT SHALL NOT ALLOW ANY METAL DETECTION AND/OR ARTIFACT COLLECTION TO BE CONDUCTED ON THE PROPERTY, UNLESS AUTHORIZED BY ALEXANDRIA ARCHAEOLOGY. FAILURE TO COMPLY SHALL RESULT IN PROJECT DELAYS.

CEMETRY AND/OR BURIAL GROUNDS

THERE IS NO OBSERVABLE, HISTORICAL, OR ARCHAEOLOGICAL EVIDENCE OF CEMETERIES OR BURIAL GROUNDS ON THIS PROPERTY.

RODENT ABATEMENT NOTE

PRIOR TO THE ISSUANCE OF A DEMOLITION PERMIT OR LAND DISTURBANCE PERMIT, A RODENT ABATEMENT PLAN SHALL BE SUBMITTED TO THE CITY OF ALEXANDRIA BUILDING AND FIRE CODE ADMINISTRATION THAT WILL OUTLINE STEPS THAT WILL BE TAKEN TO PREVENT THE SPREAD OF RODENTS FROM THE CONSTRUCTION SITE TO THE SURROUNDING COMMUNITY AND SEWERS. THE CONTRACTOR CAN CONTACT ALEXANDRIA BUILDING AND FIRE CODE ADMINISTRATION DEPARTMENT AT (703) 838-4644 OR (703) 746-4200 FOR ANY QUESTIONS OR ADDITIONAL INFORMATION.

MOSQUITO CONTROL NOTES

- 1. SINCE STORM WATER MANAGEMENT (SWM) AND BEST MANAGEMENT PRACTICE (BMP) SYSTEMS THAT HOLD WATER FOR MORE THEN 5 DAYS BETWEEN THE MONTHS OF MAY - OCTOBER HAVE THE POTENTIAL TO CAUSE MOSQUITO BREEDING HABITATS; THEREFORE, SUCH BMPs SHALL BE TREATED WITH A REGISTERED MOSQUITO LARVAL CONTROL PRODUCT. ALL LABELS SHOULD BE FOLLOWED FOR APPLICATION RATES AND AMOUNTS.
- 2. SINCE EXCESSIVE VEGETATION IN EXISTING BMPs ALSO INCREASES THE POTENTIAL FOR MOSQUITO PROBLEMS; THEREFORE, VEGETATION SHALL BE CONTROLLED AND CUT TO REDUCE MOSQUITO BREEDING.
- 3. CONTACT THE CITY OF ALEXANDRIA ENVIRONMENTAL HEALTH VECTOR BORNE ILLNESS PROGRAM (703-838-4400 EXT. 326, 327) FOR QUESTIONS OR TREATMENT ASSISTANCE.

APPROVED	
SPECIAL USE PERMIT NO. _____	
DEPARTMENT OF PLANNING & ZONING	
DIRECTOR _____	DATE _____
DEPARTMENT OF TRANSPORTATION & ENVIRONMENTAL SERVICES	
SITE PLAN NO. _____	
DIRECTOR _____	DATE _____
CHAIRMAN, PLANNING COMMISSION _____ DATE _____	
DATE RECORDED _____	
INSTRUMENT NO. _____	DEED BOOK NO. _____ PAGE NO. _____



WASHINGTON METROPOLITAN AREA TRANSIT AUTHORITY
DEPARTMENT OF TRANSIT INFRASTRUCTURE AND ENGINEERING SERVICES
OFFICE OF MAJOR CAPITAL PROJECTS

SUBMITTED

DATE

APPROVED

CHIEF ENGINEER

DATE

POTOMAC YARD METRORAIL STATION
GENERAL PLANS

DEVELOPMENT PRELIMINARY SITE PLAN
STANDARD NOTES

SCALE


Not to Scale

DRAWING NO.

G-01B

SHEET NO.

1B OF 27

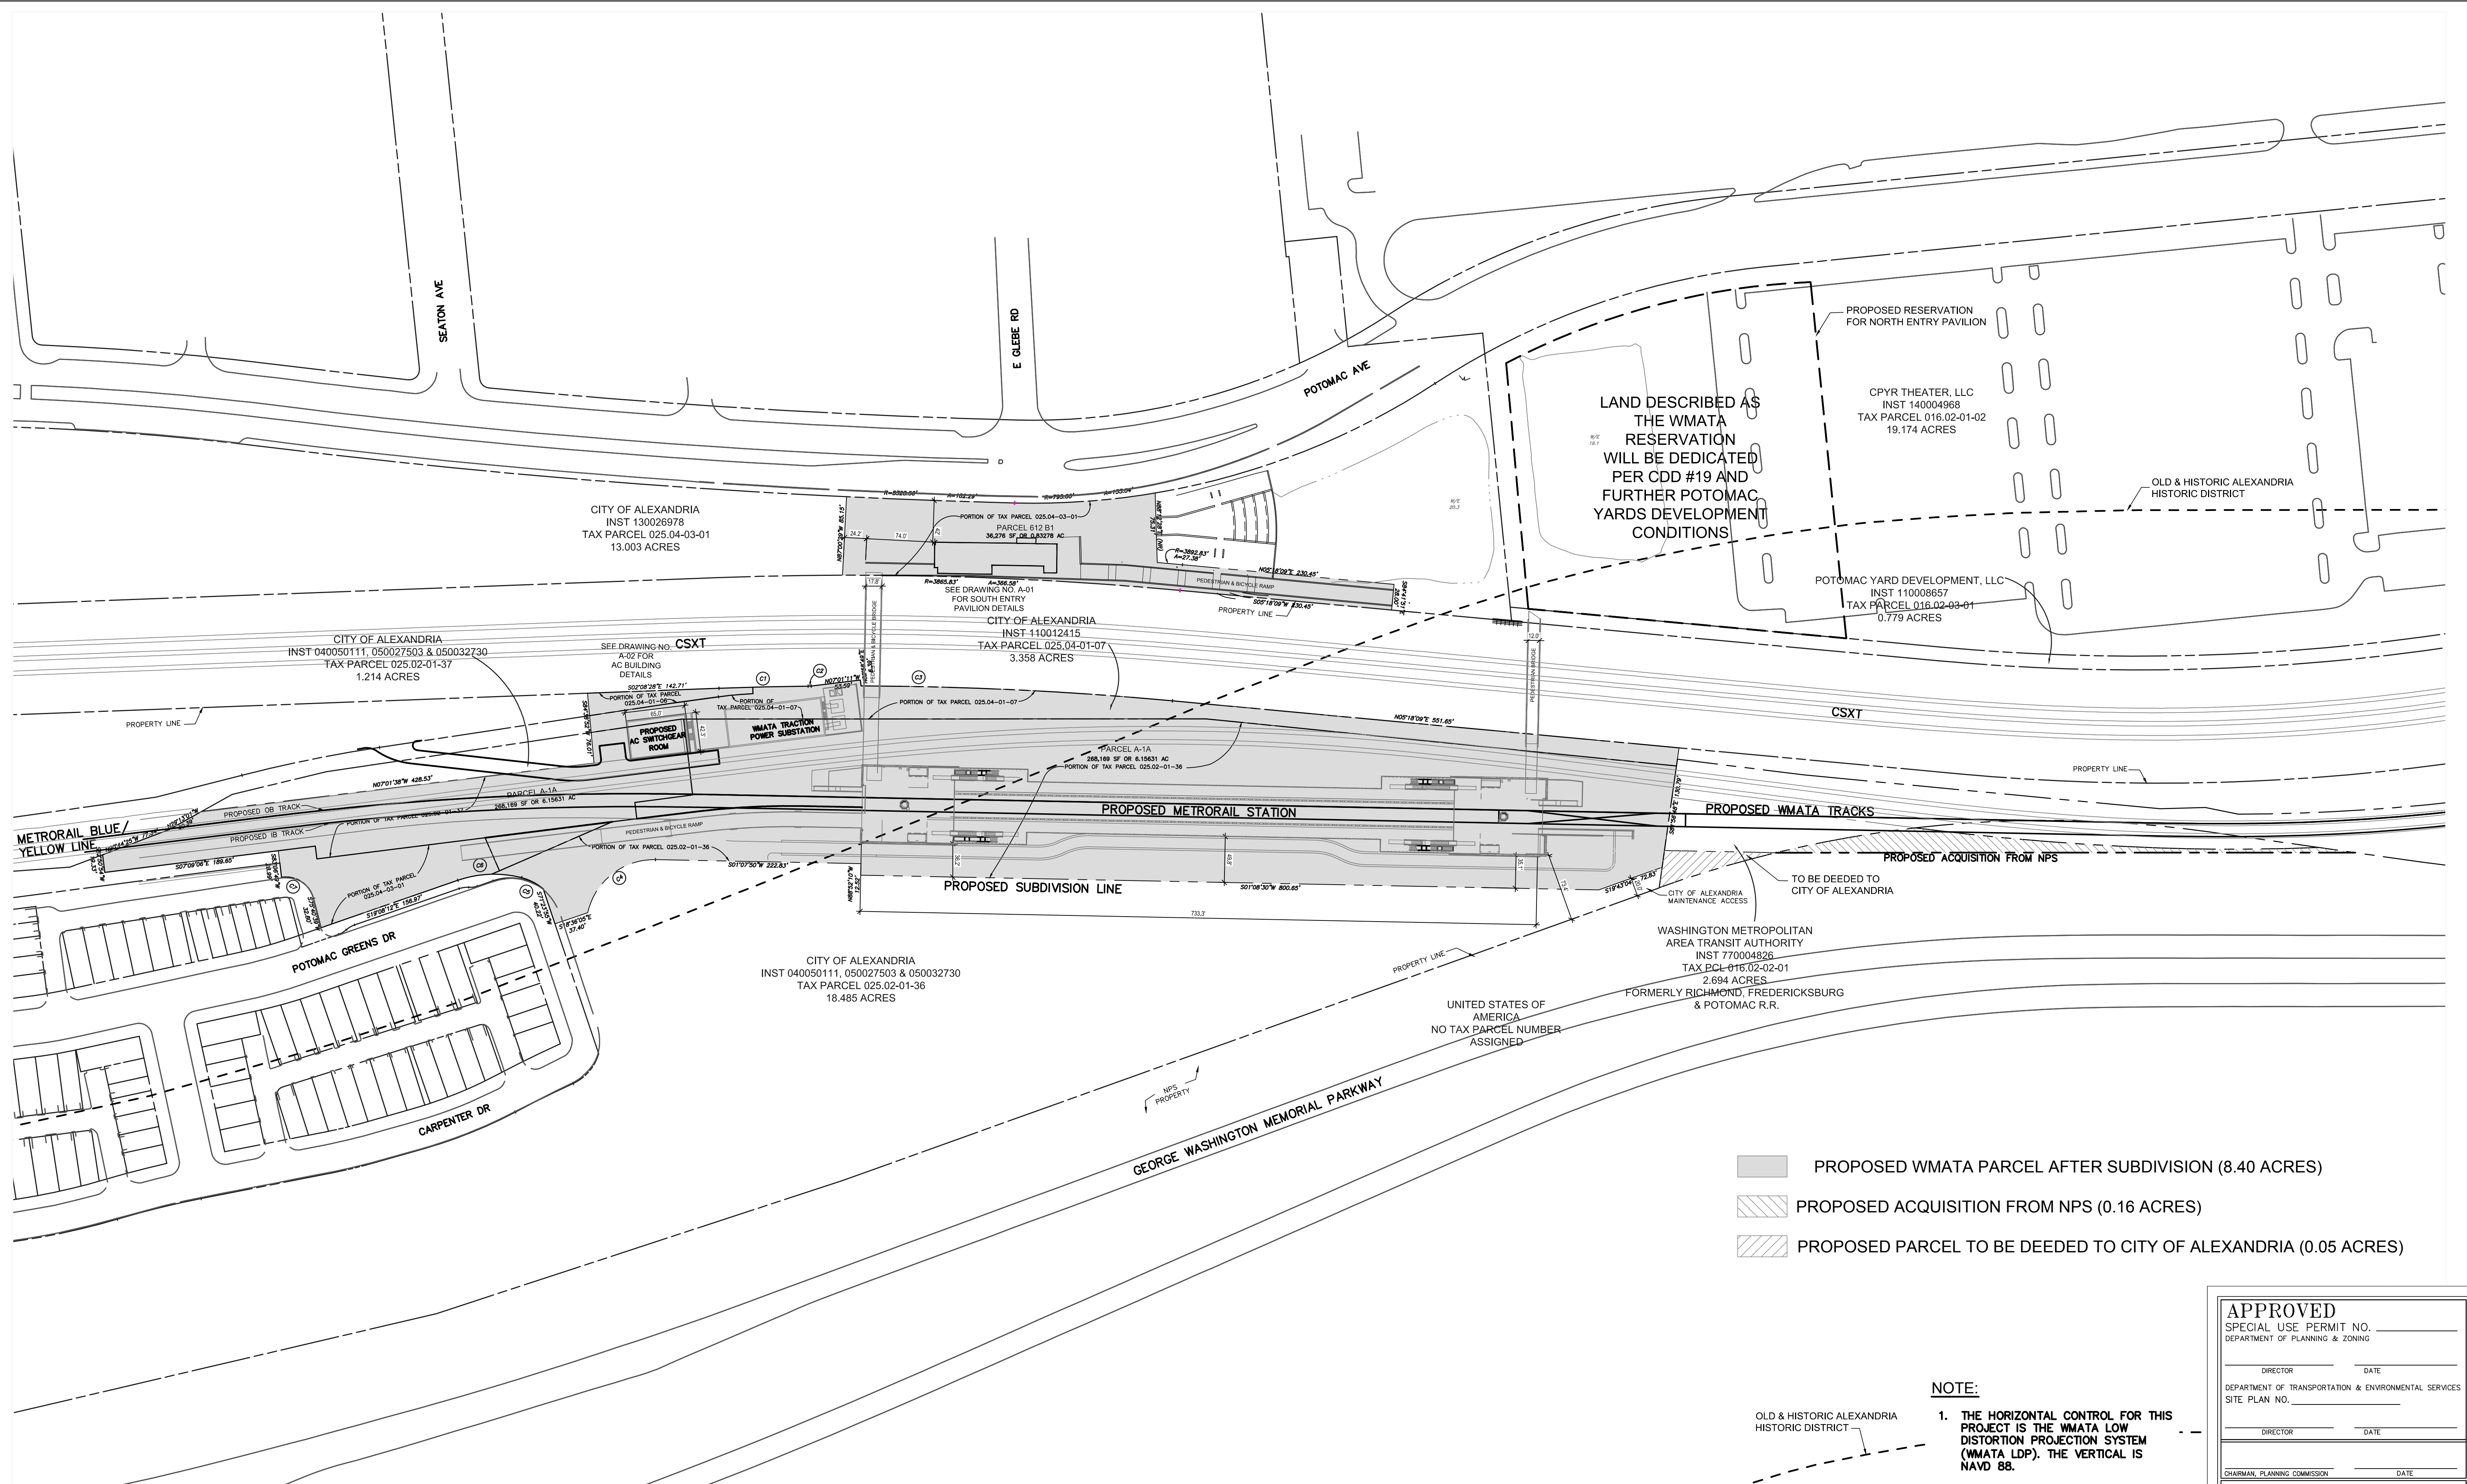

NOTE:

1. THE HORIZONTAL CONTROL FOR THIS PROJECT IS THE WMATA LOW DISTORTION PROJECTION SYSTEM (WMATA LDP). THE VERTICAL IS NAVD 88.

APPROVED	
SPECIAL USE PERMIT NO. _____	
DEPARTMENT OF PLANNING & ZONING	
DIRECTOR _____	DATE _____
DEPARTMENT OF TRANSPORTATION & ENVIRONMENTAL SERVICES	
SITE PLAN NO. _____	
DIRECTOR _____	DATE _____
CHAIRMAN, PLANNING COMMISSION _____ DATE _____	
DATE RECORDED _____	
INSTRUMENT NO. _____	DEED BOOK NO. _____
PAGE NO. _____	

			REFERENCE DRAWINGS		REVISIONS		
DESIGNED	_____	DATE	NUMBER	DESCRIPTION	DATE	BY	DESCRIPTION
DRAWN	MR	DATE			02/26/16	MR	REVISED PER CITY COMMENTS
CHECKED	MP	DATE			03/31/16	NB	PER CITY COMMENTS - PRELIMINARY SITE PLAN
APPROVED	...	DATE					



WASHINGTON METROPOLITAN AREA TRANSIT AUTHORITY
DEPARTMENT OF TRANSIT INFRASTRUCTURE AND ENGINEERING SERVICES
OFFICE OF MAJOR CAPITAL PROJECTS

SUBMITTED

DATE _____

APPROVED
CHIEF ENGINEER

DATE _____

SCALE $1" = 80'$

DRAWING NO.	G - 02
-------------	--------


HEET NO.
2 OF 27

LEGEND:

- △ TRAV PT
MER154
- SURVEY TRAVERSE POINT
- CONTOUR (MINOR)
- CONTOUR (MAJOR)
- TREELINE
- TREE
- CHAIN LINK FENCE
- WATER MAIN
- FIRE HYDRANT
- WATER VALVE
- SANITARY SEWER
- SANITARY SEWER MANHOLE
- STORM DRAIN
- STORM DRAIN MANHOLE
- UNDERGROUND ELECTRIC
- ELECTRIC MANHOLE
- ELECTRIC METER
- TELECOMM MANHOLE
- UTILITY HANDBOX
- LIGHT POLE
- TRAFFIC SIGNAL POLE
- TRAFFIC SIGN/SIGN POST
- WETLANDS
- LIMITS OF DISTURBANCE

NOTE:

1. HORIZONTAL DATUM:
WMATA 2009 LOW DISTORTION
PROJECTION COORDINATE SYSTEM

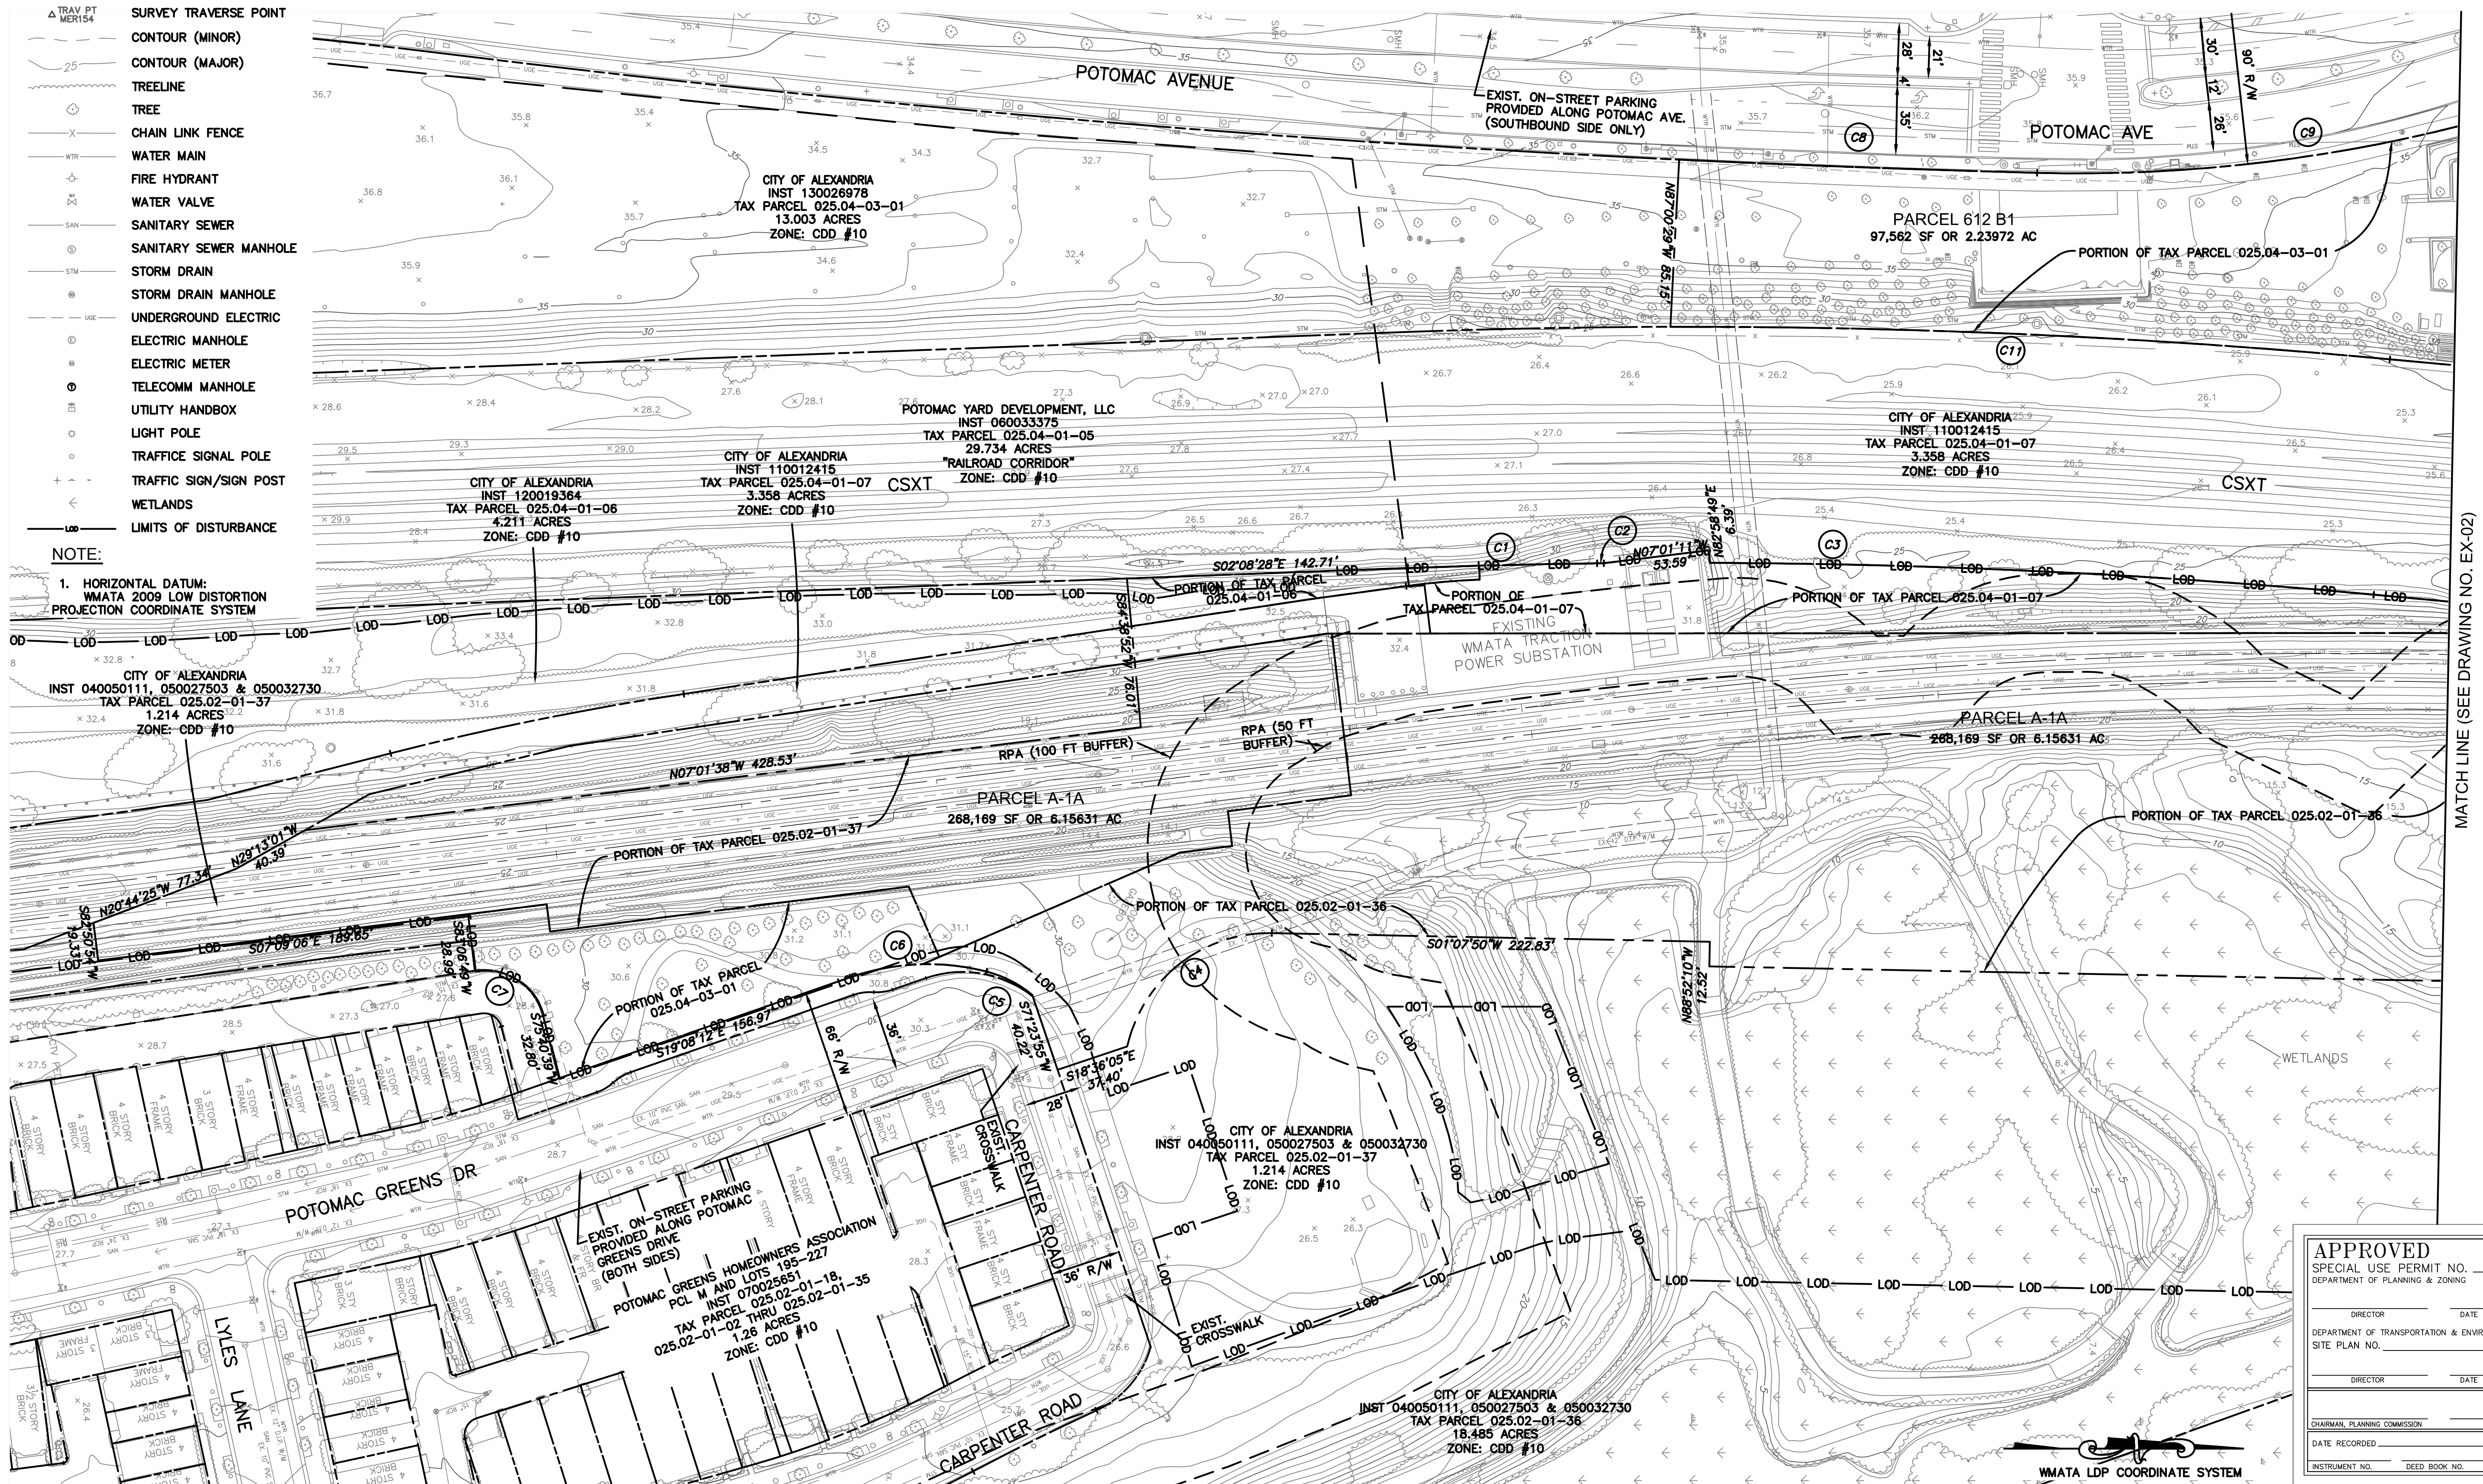

APPROVED
SPECIAL USE PERMIT NO. _____
DEPARTMENT OF PLANNING & ZONING

DIRECTOR _____ DATE _____

DEPARTMENT OF TRANSPORTATION & ENVIRONMENTAL SERVICES

SITE PLAN NO. _____

DIRECTOR _____ DATE _____

CHAIRMAN, PLANNING COMMISSION _____ DATE _____

DATE RECORDED _____

INSTRUMENT NO. _____ DEED BOOK NO. _____ PAGE NO. _____

DESIGNED	_____	DATE	_____
DRAWN	MR	DATE	_____
CHECKED	MP	DATE	_____
APPROVED	...	DATE	_____

REFERENCE DRAWINGS	
NUMBER	DESCRIPTION

REVISIONS	
DATE	DESCRIPTION
02/26/16	MR
03/31/16	NB



WASHINGTON METROPOLITAN AREA TRANSIT AUTHORITY
DEPARTMENT OF TRANSIT INFRASTRUCTURE AND ENGINEERING SERVICES
OFFICE OF MAJOR CAPITAL PROJECTS

SUBMITTED _____ DATE _____

APPROVED _____
CHIEF ENGINEER

DATE _____

POTOMAC YARD METRORAIL STATION
GENERAL PLANS
DEVELOPMENT PRELIMINARY SITE PLAN
EXISTING CONDITIONS PLAN 1 OF 3

SCALE 1" = 40'

DRAWING NO. EX - 01

SHEET NO. 3 OF 27

	SURVEY TRAVERSE POINT
	CONTOUR (MINOR)
	CONTOUR (MAJOR)
	TREELINE
	TREE
	CHAIN LINK FENCE
	WATER MAIN
	FIRE HYDRANT
	WATER VALVE
	SANITARY SEWER
	SANITARY SEWER MANHOLE
	STORM DRAIN
	STORM DRAIN MANHOLE
	UNDERGROUND ELECTRIC
	ELECTRIC MANHOLE
	ELECTRIC METER
	TELECOMM MANHOLE
	UTILITY HANDBOX
	LIGHT POLE
	TRAFFIC SIGNAL POLE
	TRAFFIC SIGN/SIGN POST
	WETLANDS
	LIMITS OF DISTURBANCE

NOTE:

1. HORIZONTAL DATUM:
WMATA 2009 LOW DISTORTION
PROJECTION COORDINATE SYSTEM

MATCH LINE (SEE DRAWING NO. EX-02)

POTOMAC YARD DEVELOPMENT, L
INST 110008657
TAX PARCEL 016.02-03-01
0.779 ACRES
ZONE: CDD #10

CITY OF ALEXANDRIA
INST 110012415
TAX PARCEL 025.04-01-07
3.358 ACRES
ZONE: CDD #10

POTOMAC YARD DEVELOPMENT, LLC
INST 060033375
TAX PARCEL 025.04-01-05
29.734 ACRES
ZONE: CDD #10

UNITED STATES OF AMERICA
NO TAX PARCEL NUMBER ASSIGNED
ZONE: CDD WPR

EXISTING THEATER PARKING LOT

POTOMAC YARD DEVELOPMENT, LLC
INST 060033375
TAX PARCEL 025.04-01-05
29.734 ACRES
ZONE: CDD #10

CITY OF ALEXANDRIA
INST 110012415
TAX PARCEL 025.04-01-
3.358 ACRES
ZONE: CDD #10

APPROVED	
SPECIAL USE PERMIT NO. _____	
DEPARTMENT OF PLANNING & ZONING	
DIRECTOR _____	DATE _____
DEPARTMENT OF TRANSPORTATION & ENVIRONMENTAL SERVICES	
SITE PLAN NO. _____	
DIRECTOR _____	DATE _____
CHAIRMAN, PLANNING COMMISSION _____ DATE _____	
DATE RECORDED _____	
INSTRUMENT NO. _____	DEED BOOK NO. _____
PAGE NO. _____	



WMATA LDP COORDINATE SYSTEM

			REFERENCE DRAWINGS		REVISIONS		
DESIGNED	_____	DATE	NUMBER	DESCRIPTION	DATE	BY	DESCRIPTION
DRAWN	MR	DATE			02/26/16	MR	REVISED PER CITY COMMENTS
CHECKED	MP	DATE			03/31/16	NB	PER CITY COMMENTS - PRELIMINARY SITE PLAN
APPROVED	---	DATE					




WASHINGTON METROPOLITAN AREA TRANSIT AUTHORITY
DEPARTMENT OF TRANSIT INFRASTRUCTURE AND ENGINEERING SERVICES
OFFICE OF MAJOR CAPITAL PROJECTS

SUBMITTED _____ DATE _____ APPROVED _____
 CHIEF ENGINEER _____ DATE _____

POTOMAC YARD METRORAIL STATION
GENERAL PLANS
DEVELOPMENT PRELIMINARY SITE PLAN
EXISTING CONDITIONS PLAN 3 OF 3

SCALE 1" = 40'	DRAWING NO. EX - 03	SHEET NO. 5 OF 27
--------------------------	-------------------------------	-----------------------------

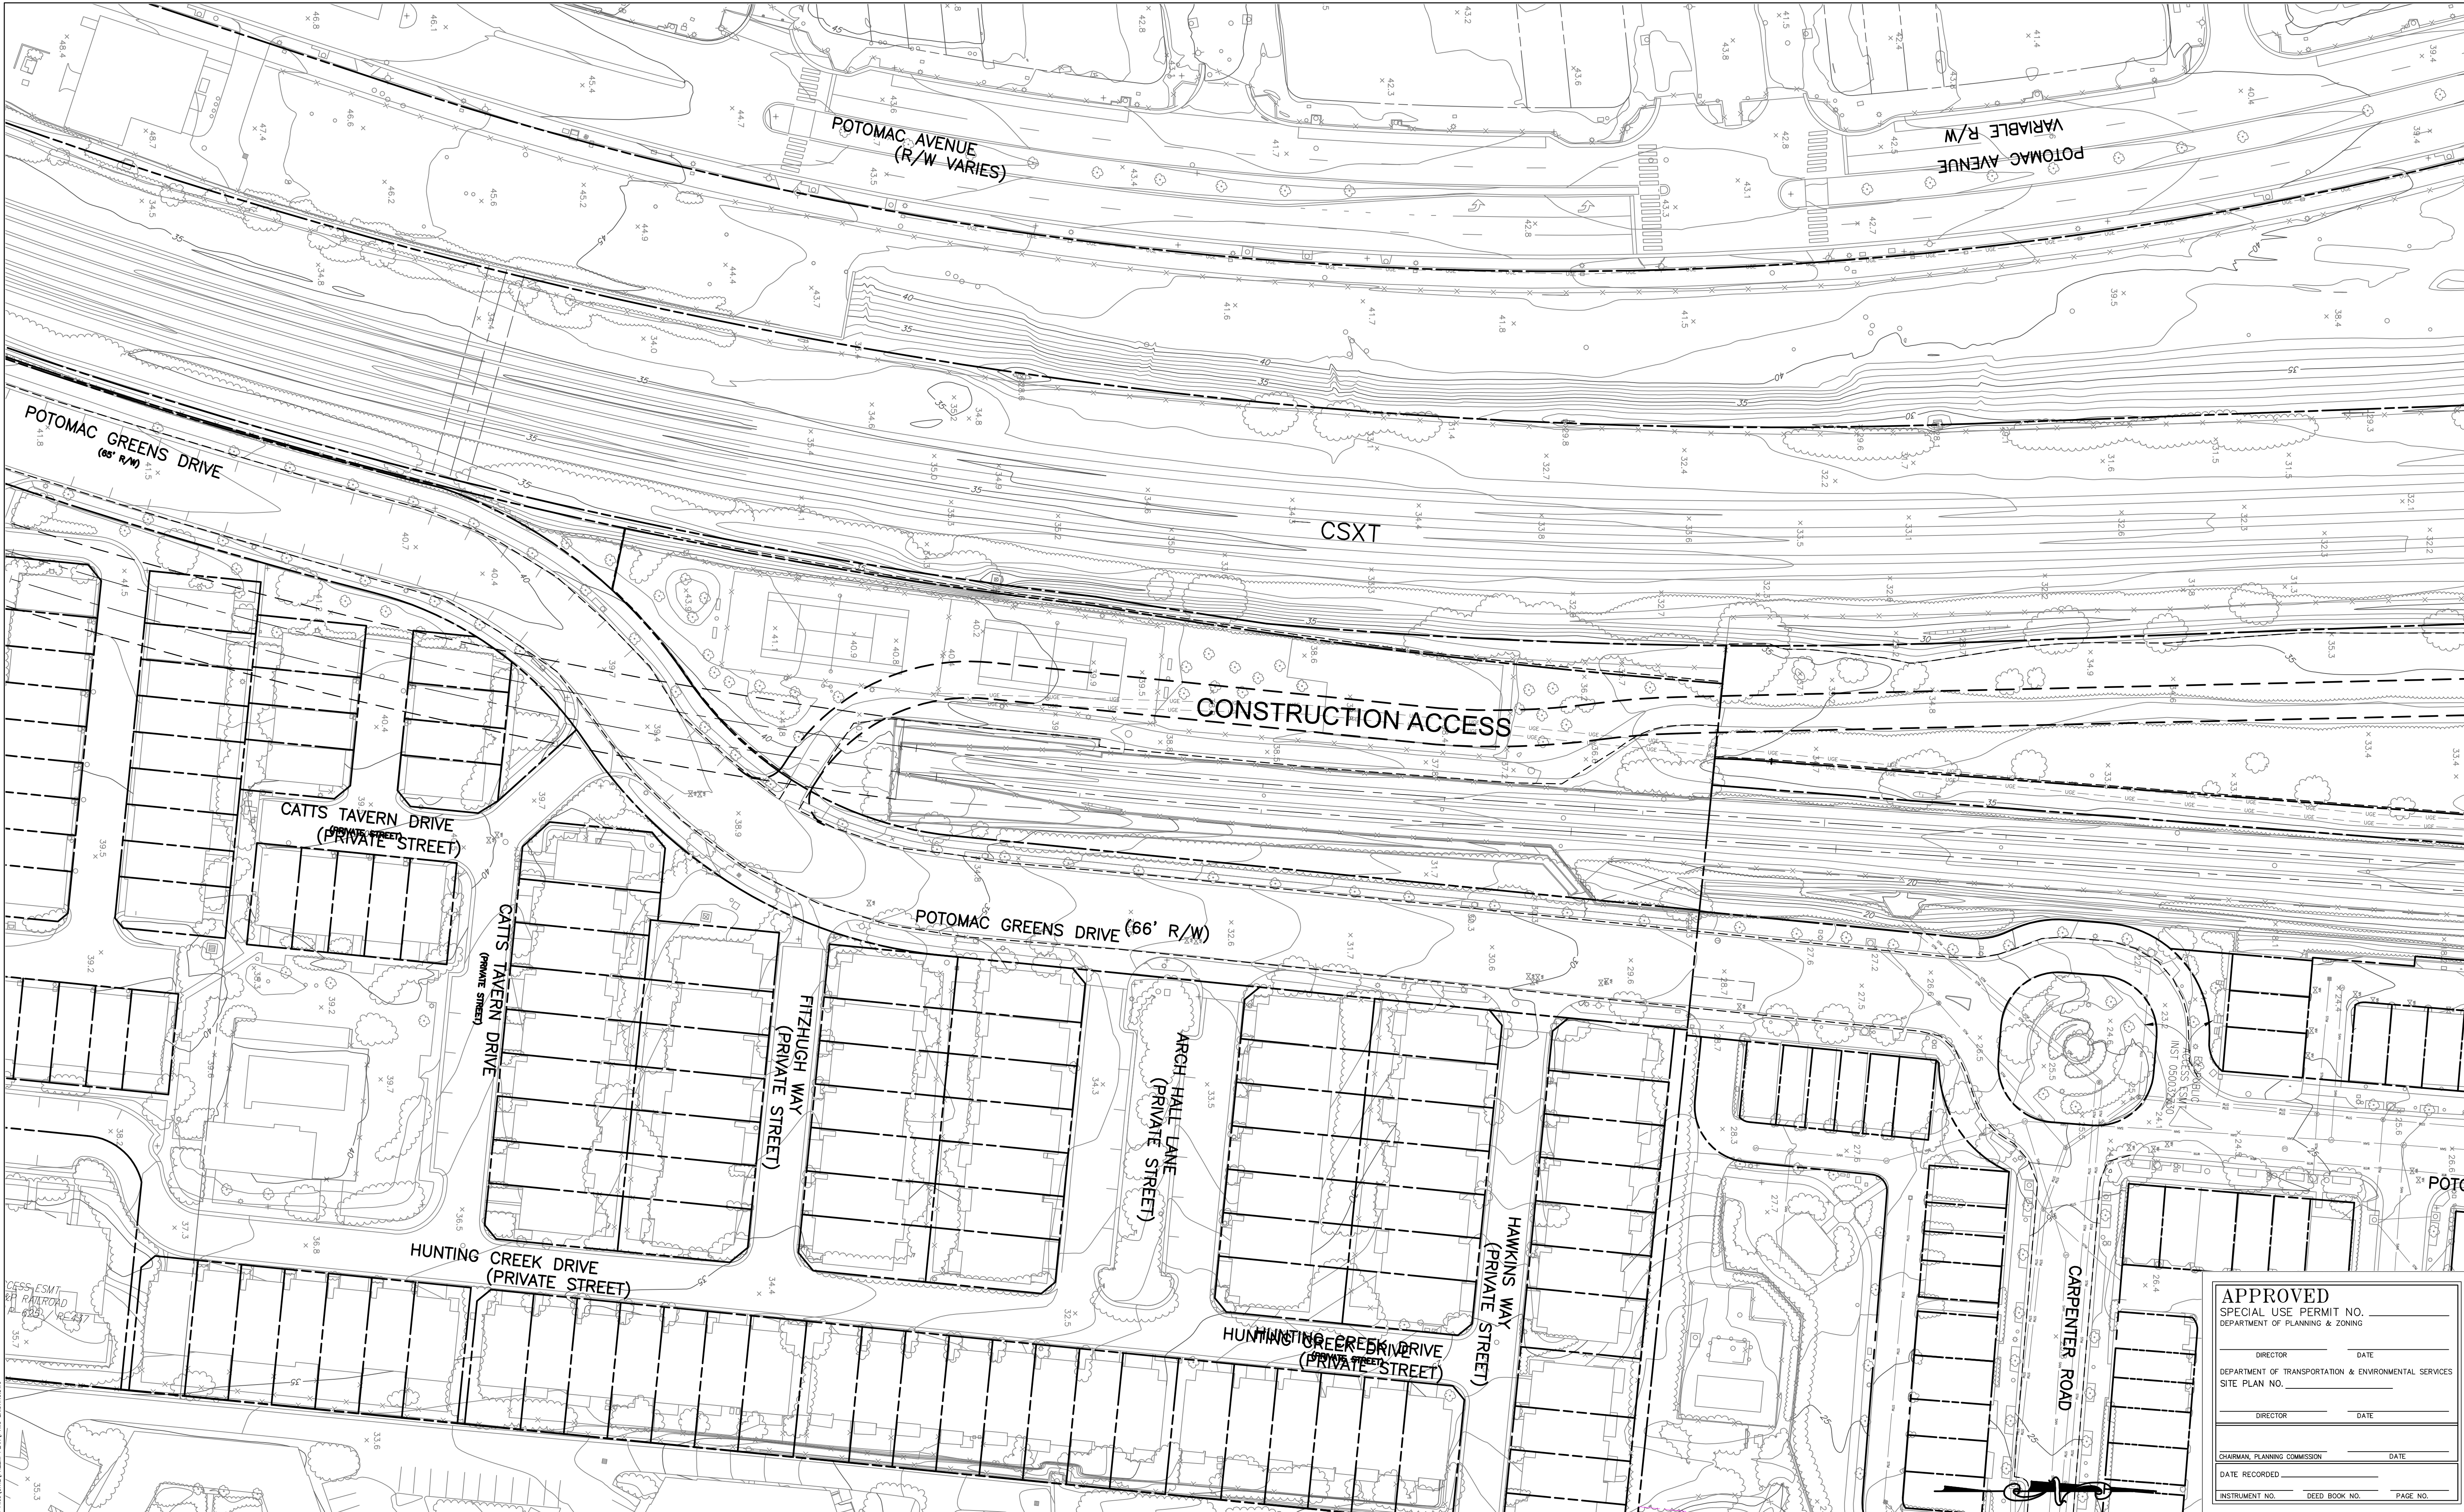

DESIGNED

MR

DATE

DRAWN

MP

DATE

CHECKED

...

DATE

APPROVED

...

DATE

REFERENCE DRAWINGS	
NUMBER	DESCRIPTION

REVISIONS		
DATE	BY	DESCRIPTION
02/26/16	MR	REVISED PER CITY COMMENTS
03/31/16	NB	PER CITY COMMENTS - PRELIMINARY SITE PLAN



WASHINGTON METROPOLITAN AREA TRANSIT AUTHORITY

DEPARTMENT OF TRANSIT INFRASTRUCTURE AND ENGINEERING SERVICES

OFFICE OF MAJOR CAPITAL PROJECTS

SUBMITTED

DATE

APPROVED

CHIEF ENGINEER

DATE

POTOMAC YARD METRORAIL STATION

GENERAL PLANS

DEVELOPMENT PRELIMINARY SITE PLAN

EXISTING CONDITIONS PLAN AND CONST. ACCESS

SCALE

1" = 40'

DRAWING NO.

EX - 03A

SHEET NO.

5A OF 27

APPROVED

SPECIAL USE PERMIT NO. _____

DEPARTMENT OF PLANNING & ZONING

DIRECTOR

DATE

DEPARTMENT OF TRANSPORTATION & ENVIRONMENTAL SERVICES

SITE PLAN NO. _____

DIRECTOR


DATE

CHAIRMAN, PLANNING COMMISSION

DATE

DATE RECORDED

INSTRUMENT NO. _____ DEED BOOK NO. _____ PAGE NO. _____

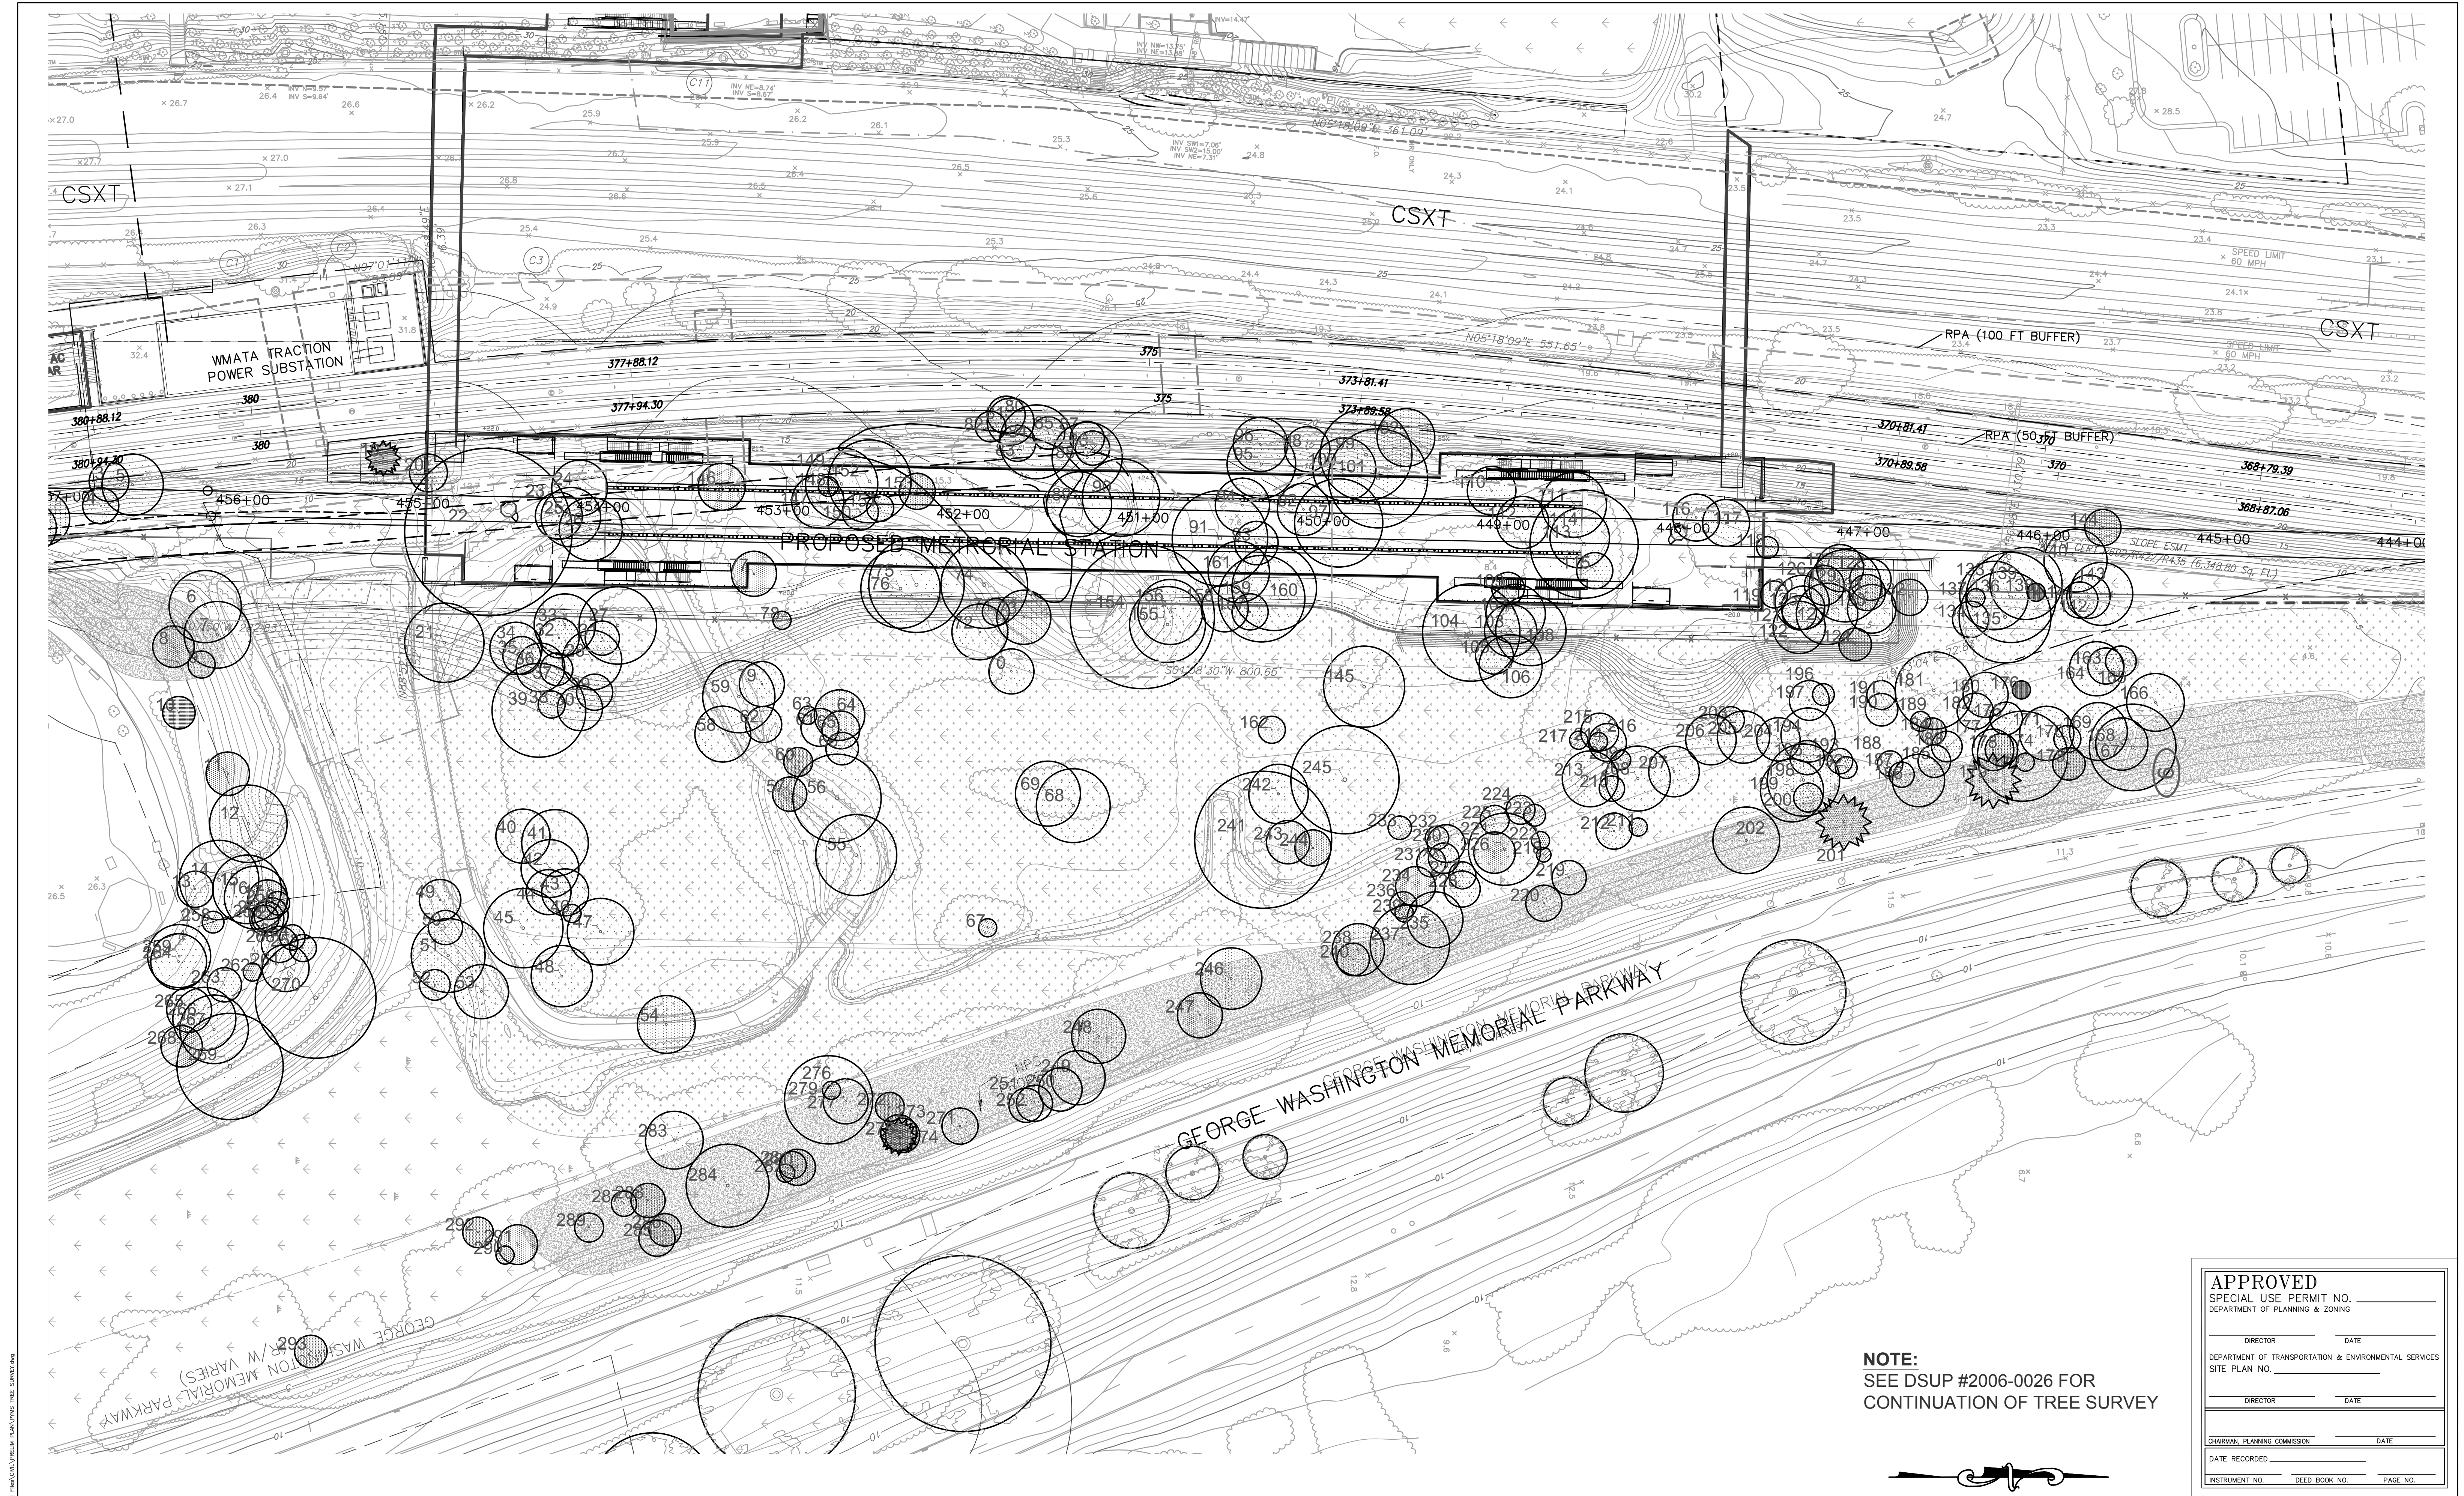

NOTE:
SEE DSUP #2006-0026 FOR
CONTINUATION OF TREE SURVEY

APPROVED	
SPECIAL USE PERMIT NO. _____	
DEPARTMENT OF PLANNING & ZONING	
DIRECTOR _____	DATE _____
DEPARTMENT OF TRANSPORTATION & ENVIRONMENTAL SERVICES	
SITE PLAN NO. _____	
DIRECTOR _____	DATE _____
CHAIRMAN, PLANNING COMMISSION _____	
DATE RECORDED _____	
INSTRUMENT NO. _____	DEED BOOK NO. _____ PAGE NO. _____

DESIGNED _____ DATE _____		REFERENCE DRAWINGS		REVISIONS			WASHINGTON METROPOLITAN AREA TRANSIT AUTHORITY		POTOMAC YARD METRORAIL STATION GENERAL PLANS DEVELOPMENT PRELIMINARY SITE PLAN TREE SURVEY	
DRAWN MR _____ DATE _____		NUMBER _____ DESCRIPTION _____		DATE _____ BY MR _____ DESCRIPTION _____			DEPARTMENT OF TRANSIT INFRASTRUCTURE AND ENGINEERING SERVICES			
CHECKED MP _____ DATE _____							OFFICE OF MAJOR CAPITAL PROJECTS			
APPROVED _____ DATE _____							SUBMITTED _____ DATE _____			
							APPROVED _____ DATE _____			


SCALE 1" = 40'	DRAWING NO. EX - 04	SHEET NO. 6 OF 27
--------------------------	-------------------------------	-----------------------------

N:\2016\4-144pm
 P:\POTOMAC YARD\004_10 - Potomac Yard\004_Plan\004_VHLM_Plan\PMWS_TREE_SURVEY.dwg

Inv Num	TBR/TBS	Common Name	Scientific Name	Radius	Height	Life_Exp	Comments
16	TBR	black locust	Robinia pseudoacacia	17.5 Feet	45.00	>15	3 leader - 1 dead, cavity at base
17	TBR	white mulberry	Morus alba	11 Feet	30.00	5-15	vines
18	TBR	black locust	Robinia pseudoacacia	9.5 Feet	45.00	>15	
19	TBR	red cedar	Juniperus virginiana	8.5 Feet	25.00	>15	vines
20	TBR	black cherry	Prunus serotina	10.5 Feet	28.00	>15	vines
21	TBR	bigtooth aspen	Populus grandidentata	22 Feet	50.00	>15	vines
22	TBR	bigtooth aspen	Populus grandidentata	46.5 Feet	50.00	>15	nice
23	TBR	white mulberry	Morus alba	13 Feet	35.00	>15	2 leaders, vine covered
24	TBR	black locust	Robinia pseudoacacia	15.5 Feet	35.00	>15	tr vine covered eng ivy
25	TBR	black locust	Robinia pseudoacacia	16.5 Feet	40.00	>15	tr vine covered, cant see tr
26	TBR	black locust	Robinia pseudoacacia	17.5 Feet	50.00	>15	tree farthest from path-vine covered tr
27	TBR	bigtooth aspen	Populus grandidentata	21.5 Feet	50.00	>15	
28	TBR	bigtooth aspen	Populus grandidentata	16.5 Feet	50.00	>15	
29	TBR	bigtooth aspen	Populus grandidentata	10 Feet	35.00	>15	leaning
30	TBR	bigtooth aspen	Populus grandidentata	12.5 Feet	45.00	>15	
31	TBR	bigtooth aspen	Populus grandidentata	9.5 Feet	35.00	>15	
32	TBR	bigtooth aspen	Populus grandidentata	11 Feet	45.00	>15	
33	TBR	bigtooth aspen	Populus grandidentata	17 Feet	50.00	>15	
34	TBR	bigtooth aspen	Populus grandidentata	14.5 Feet	45.00	>15	vines, codom
35	TBR	bigtooth aspen	Populus grandidentata	10.5 Feet	45.00	>15	
36	TBR	bigtooth aspen	Populus grandidentata	13.5 Feet	55.00	>15	
37	TBR	bigtooth aspen	Populus grandidentata	9 Feet	50.00	>15	sealed tr crack
38	TBR	eastern cottonwood	Populus deltoides	7.5 Feet	35.00	>15	phototrophic lean
39	TBR	eastern cottonwood	Populus deltoides	26 Feet	50.00	>15	large basal wound, is sealing up over time
40	TBS	eastern cottonwood	Populus deltoides	15 Feet	50.00	>15	
41	TBS	eastern cottonwood	Populus deltoides	18.5 Feet	50.00	>15	codom
42	TBS	eastern cottonwood	Populus deltoides	16 Feet	50.00	>15	
43	TBS	eastern cottonwood	Populus deltoides	13 Feet	45.00	>15	
44	TBS	eastern cottonwood	Populus deltoides	12.5 Feet	40.00	>15	
45	TBS	eastern cottonwood	Populus deltoides	22 Feet	50.00	>15	nice
47	TBS	eastern cottonwood	Populus deltoides	18.5 Feet	50.00	>15	bayberry at base, codom
48	TBS	eastern cottonwood	Populus deltoides	17 Feet	50.00	>15	
49	TBR	ailanthus	Ailanthus altissima	11.5 Feet	45.00	>15	invasive, check location via tree obj id
50	TBR	American elm	Ulmus americana	9.5 Feet	20.00	>15	re vines
51	TBR	black locust	Robinia pseudoacacia	20.5 Feet	50.00	5-15	codom, many wounds on tr,vines
52	TBR	ailanthus	Ailanthus altissima	8.5 Feet	35.00	>15	invasive
53	TBR	black locust	Robinia pseudoacacia	15 Feet	50.00	<5	tree falling apart
54	TBR	black locust	Robinia pseudoacacia	16 Feet	50.00	5-15	center lead is hanging, dead
55	TBR	Siberian elm	Ulmus pumila	22.5 Feet	45.00	>15	vines
56	TBR	black locust	Robinia pseudoacacia	24.5 Feet	50.00	>15	2 trunks close together, vines
57	TBR	black locust	Robinia pseudoacacia	9.5 Feet	50.00	5-15	vines,codom
58	TBR	Siberian elm	Ulmus pumila	15.5 Feet	45.00	>15	
59	TBR	American sycamore	Platanus occidentalis	20 Feet	60.00	>15	next to path
60	TBR	black locust	Robinia pseudoacacia	8 Feet	50.00	5-15	vine covered
61	TBR	black locust	Robinia pseudoacacia	10.5 Feet	50.00	>15	codom, vine covered tr
62	TBR	black locust	Robinia pseudoacacia	10 Feet	50.00	<5	tr splits
63	TBR	black locust	Robinia pseudoacacia	5 Feet	35.00	<5	declining
64	TBR	black locust	Robinia pseudoacacia	14 Feet	50.00	5-15	codon, tr splits,vines
65	TBR	black locust	Robinia pseudoacacia	10.5 Feet	55.00	>15	vines
66	TBR	black locust	Robinia pseudoacacia	9 Feet	40.00	<5	leaning on other tree, lean increasing
67	TBR	black locust	Robinia pseudoacacia	5 Feet	45.00	<5	totally vine covered xcept 4 top
68	TBS	eastern cottonwood	Populus deltoides	20.5 Feet	60.00	>15	nice
69	TBR	eastern cottonwood	Populus deltoides	18 Feet	55.00	>15	hanger, vines
70	TBR	eastern cottonwood	Populus deltoides	12.5 Feet	35.00	<5	leaning, tr crack on tension side
71	TBR	black willow	Salix nigra	7.5 Feet	30.00	<5	crown broken apart
72	TBR	eastern cottonwood	Populus deltoides	15.5 Feet	50.00	>15	
73	TBR	black willow	Salix nigra	15 Feet	35.00	5-15	vines
74	TBR	eastern cottonwood	Populus deltoides	24 Feet	60.00	>15	codom
75	TBR	eastern cottonwood	Populus deltoides	26.5 Feet	60.00	>15	vines
76	TBR	black willow	Salix nigra	22 Feet	40.00	>15	vines, some deadwood
77	TBR	white mulberry	Morus alba	12.5 Feet	20.00	5-15	totally vine covered
79	TBR	white mulberry	Morus alba	12.5 Feet	20.00	>15	vine covered
80	TBR	red maple	Acer rubrum	10.5 Feet	35.00	>15	vine covered
81	TBR	eastern cottonwood	Populus deltoides	13 Feet	50.00	>15	
82	TBR	eastern cottonwood	Populus deltoides	8.5 Feet	40.00	>15	vines
83	TBR	eastern cottonwood	Populus deltoides	10 Feet	45.00	>15	leaning, vines dragging down tree
84	TBR	eastern cottonwood	Populus deltoides	20.5 Feet	60.00	>15	
85	TBR	eastern cottonwood	Populus deltoides	9 Feet	35.00	<5	leaning, many trunk wounds
86	TBR	eastern cottonwood	Populus deltoides	9.5 Feet	45.00	>15	big lean towards creek
87	TBR	eastern cottonwood	Populus deltoides	9.5 Feet	55.00	>15	vines
88	TBR	eastern cottonwood	Populus deltoides	19.5 Feet	60.00	>15	has small dead ldr at base
89	TBR	eastern cottonwood	Populus deltoides	18 Feet	55.00	>15	
90	TBR	eastern cottonwood	Populus deltoides	21.5 Feet	55.00	>15	low branch that is now a leadr, in a low area
91	TBR	eastern cottonwood	Populus deltoides	26.5 Feet	55.00	>15	in the shrubs
92	TBR	eastern cottonwood	Populus deltoides	14.5 Feet	55.00	>15	codom
93	TBR	eastern cottonwood	Populus deltoides	12 Feet	55.00	>15	vines
94	TBR	eastern cottonwood	Populus deltoides	15 Feet	55.00	>15	
95	TBR	eastern cottonwood	Populus deltoides	19 Feet	60.00	>15	one ldr dead, not measured
96	TBR	eastern cottonwood	Populus deltoides	15 Feet	50.00	>15	ldr reaching towards trax is dead, not measured
97	TBR	eastern cottonwood	Populus deltoides	24.5 Feet	60.00	>15	2 separate trees close together so counted as one
98	TBR	eastern cottonwood	Populus deltoides	12.5 Feet	45.00	>15	
99	TBR	black locust	Robinia pseudoacacia	25.5 Feet	45.00	5-15	codom at 3', leaning towards tracks
100	TBR	eastern cottonwood	Populus deltoides	17.5 Feet	55.00	>15	
101	TBR	black locust	Robinia pseudoacacia	27.5 Feet	50.00	>15	codom at 8'
102	TBR	elm	Ulmus sp.	16 Feet	30.00	5-15	covered in vines
103	TBR	river birch	Betula nigra	14.5 Feet	55.00	>15	vines
104	TBR	eastern cottonwood	Populus deltoides	27 Feet	60.00	>15	
105	TBR	river birch	Betula nigra	10.5 Feet	50.00	>15	vines
106	TBR	eastern cottonwood	Populus deltoides	17.5 Feet	55.00	>15	vines
107	TBR	eastern cottonwood	Populus deltoides	16.5 Feet	60.00	>15	
108	TBR	river birch	Betula nigra	19.5 Feet	45.00	>15	codom at 8'
109	TBR	eastern cottonwood	Populus deltoides	9 Feet	55.00	>15	no vines on tree
110	TBR	river birch	Betula nigra	13.5 Feet	45.00	>15	vines
111	TBR	eastern cottonwood	Populus deltoides	18 Feet	65.00	>15	vines
112	TBR	white mulberry	Morus alba	14.5 Feet	35.00	>15	vines

Inv Num	TBR/TBS	Common Name	Scientific Name	Radius	Height	Life_Exp	Comments
113	TBR	silver maple	Acer saccharinum	30 Feet	55.00	>15	4 main stems
114	TBR	black locust	Robinia pseudoacacia	16.5 Feet	60.00	>15	vines
115	TBR	black locust	Robinia pseudoacacia	10 Feet	45.00	>15	leaning, vines
116	TBR	london planetree	Platanus -lù acerifolia	13 Feet	65.00	>15	vines
117	TBR	eastern cottonwood	Populus deltoides	13 Feet	60.00	>15	vines
118	TBR	black cherry	Prunus serotina	6 Feet	25.00	<5	vine covered
119	TBR	black cherry	Prunus serotina	7.5 Feet	20.00	<5	vine covered
120	TBR	silver maple	Acer saccharinum	15 Feet	55.00	>15	
121	TBR	silver maple	Acer saccharinum	9.5 Feet	60.00	>15	vines
122	TBR	silver maple	Acer saccharinum	14.5 Feet	50.00	>15	1 small ldr broken out, vines
123	TBR	silver maple	Acer saccharinum	17 Feet	40.00	>15	vines
124	TBR	silver maple	Acer saccharinum	9 Feet	45.00	5-15	vines
125	TBR	silver maple	Acer saccharinum	12 Feet	40.00	>15	leaning, vines
126	TBR	black cherry	Prunus serotina	11 Feet	35.00	5-15	top dead, vines
127	TBR	river birch	Betula nigra	13 Feet	35.00	5-15	leaning, codom, vines
128	TBR	silver maple	Acer saccharinum	11.5 Feet	55.00	>15	vines
129	TBR	white mulberry	Morus alba	20 Feet	35.00	5-15	vine covered
130	TBR	silver maple	Acer saccharinum	13.5 Feet	50.00	>15	
131	TBR	silver maple	Acer saccharinum	10 Feet	30.00	5-15	vine covered
132	TBR	silver maple	Acer saccharinum	10 Feet	22.00	<5	vine covered
133	TBR	silver maple	Acer saccharinum	19 Feet	50.00	>15	sharp fork codom
134	TBR	European hornbeam	Carpinus betulus	10 Feet	20.00	>15	take vines off, codom, prob planted
135	TBR	elm	Ulmus sp.	25.5 Feet	70.00	>15	codom, vib. dentatum at base
136	TBR	American elm	Ulmus americana	25 Feet	70.00	>15	vines
138	TBR	river birch	Betula nigra	5 Feet	30.00	5-15	declining, leaning against other tree
139	TBR	black locust	Robinia pseudoacacia	20 Feet	65.00	>15	vines
140	TBR	eastern cottonwood	Populus deltoides	17.5 Feet	55.00	>15	leaning towards trax,vines
141	TBR	European hornbeam	Carpinus betulus	10 Feet	40.00	>15	carpinus betulus probably
142	TBR	European hornbeam	Carpinus betulus	12 Feet	45.00	>15	right at end of fence
143	TBR	eastern cottonwood	Populus deltoides	17.5 Feet	65.00	>15	
144	TBR	river birch	Betula nigra	10 Feet	20.00	5-15	vines covering and pulling tree down, codom
145	TBR	eastern cottonwood	Populus deltoides	22.5 Feet	60.00	>15	
146	TBR	black willow	Salix nigra	13 Feet	25.00	5-15	1 ldr decling
147	TBR	black locust	Robinia pseudoacacia	14.5 Feet	60.00	>15	main ldr good, vines
148	TBR	black locust	Robinia pseudoacacia	5.5 Feet	40.00	5-15	leaning towards trax, small tr cav
149	TBR	black locust	Robinia pseudoacacia	20 Feet	60.00	>15	codoms, vines
150	TBR	black locust	Robinia pseudoacacia	10 Feet	50.00	>15	
151	TBR	black locust	Robinia pseudoacacia	7.5 Feet	50.00	5-15	dead br,vines, dead snapped tree adjacent
152	TBR	black locust	Robinia pseudoacacia	23 Feet	60.00	>15	codom,vines
153	TBR	black willow	Salix nigra	10 Feet	35.00	5-15	tree fell over and resprouted, interesting form, roots in air, covered in vines
154	TBR	eastern cottonwood	Populus deltoides	40 Feet	65.00	>15	Vines
155	TBR	eastern cottonwood	Populus deltoides	21 Feet	65.00	>15	
156	TBR	eastern cottonwood	Populus deltoides	18 Feet	70.00	>15	
157	TBR	ailanthus	Ailanthus altissima	10 Feet	55.00	>15	invasive exotic
158	TBR	silver maple	Acer saccharinum	13 Feet	30.00	>15	remove vines
159	TBR	black locust	Robinia pseudoacacia	24 Feet	60.00	>15	3 leader tree one leader has a broken branch another leader has a trunk wound
160	TBR	black locust	Robinia pseudoacacia	23.5 Feet	75.00	>15	3 leader tree, one dead ldr did not measure, vines
161	TBR	eastern cottonwood	Populus deltoides	17 Feet	65.00	>15	vines, codom from base
162	TBR	black locust	Robinia pseudoacacia	7.5 Feet	45.00	<5	leaning on other tree vines
163	TBS	sweetgum	Liquidambar styraciflua	10 Feet	45.00	>15	flagged
164	TBS	sweetgum	Liquidambar styraciflua	15 Feet	55.00	>15	carpinus in understory
165	TBS	ash	Fraxinus sp.	8.5 Feet	45.00	<5	emerald ash borer
166	TBS	ash	Fraxinus sp.	16 Feet	55.00	<5	EAB?
167	TBS	pin oak	Quercus palustris	24 Feet	70.00	>15	original planting
168	TBS	American elm	Ulmus americana	14.5 Feet	40.00	>15	two trees bt close together
169	TBS	European hornbeam	Carpinus betulus	16 Feet	45.00	>15	English ivy on trunk
170	TBS	ash	Fraxinus sp.	7.5 Feet	45.00	<5	all ash have EAB
171	TBS	ash	Fraxinus sp.	15 Feet	60.00	<5	
172	TBS	ash	Fraxinus sp.	5 Feet	40.00	<5	
173	TBS	elm	Ulmus sp.	9 Feet	25.00	5-15	vine covered
174	TBS	ash	Fraxinus sp.	25 Feet	70.00	<5	codom
175	TBS	white mulberry	Morus alba	9 Feet	30.00	>15	
176	TBS	black cherry	Prunus serotina	5 Feet	25.00	5-15	growing into fence damaging fence
177	TBS	elm	Ulmus sp.	11.5 Feet	55.00	>15	many trunk cracks that have sealeld over
178	TBS	elm	Ulmus sp.	9 Feet	25.00	5-15	
179	TBS	white pine	Pinus strobus	13.5 Feet	30.00	5-15	covered in vines
180	TBS	European hornbeam	Carpinus betulus	12.5 Feet	25.00	>15	many carpinus in understory in this area
181	TBR	red maple	Acer rubrum	21.5 Feet	60.00	>15	3 major ldrs, tr cav at base, vines
182	TBS	ash	Fraxinus sp.	10 Feet	55.00	<5	
183	TBS	elm	Ulmus sp.	8.5 Feet	50.00	>15	covered in vines, many small arrowwood viburnum in area
184	TBS	willow oak	Quercus phellos	7.5 Feet	35.00	5-15	vines
185	TBS	sweetgum	Liquidambar styraciflua	9 Feet	50.00	>15	vines
186	TBS	river birch	Betula nigra	14.5 Feet	55.00	>15	slight lean towards Road
187	TBS	river birch	Betula nigra	7 Feet	45.00	>15	
188	TBS	sweetgum	Liquidambar styraciflua	7 Feet	50.00	<5	large tr wound at 10'
189	TBS	ash	Fraxinus sp.	5.5 Feet	40.00	<5	
190	TBR	sweetgum	Liquidambar styraciflua	9 Feet	40.00	>15	trunk is bowed
191	TBR	silver maple	Acer saccharinum	8 Feet	45.00	>15	
192	TBS	sweetgum	Liquidambar styraciflua	6 Feet	40.00	>15	
193	TBS	ash	Fraxinus sp.	7 Feet	45.00	<5	
194	TBR	ash	Fraxinus sp.	15 Feet	50.00	<5	
195	TBS	red maple	Acer rubrum	9.5 Feet	40.00	<5	extremely large trunk opening
196	TBS	silver maple	Acer saccharinum	6 Feet	45.00	<5	large trunk beam crack
197	TBR	silver maple	Acer saccharinum	11 Feet	45.00	>15	growing through fence, fence down
198	TBS	elm	Ulmus sp.	20 Feet	55.00	5-15	lotsa canopy dieback
199	TBS	ash	Fraxinus sp.	17.5 Feet	60.00	<5	was 5 ldrs, falling apart
200	TBS	willow oak	Quercus phellos	8 Feet	35.00	>15	remove Vines to extend life expectancy
201	TBS	white pine	Pinus strobus	13.5 Feet	60.00	>15	vines
202	TBS	white mulberry	Morus alba	18.5 Feet	30.00	>15	vines
203	TBR	silver maple	Acer saccharinum	7.5 Feet	35.00	>15	
205	TBR	silver maple	Acer saccharinum	14.5 Feet	45.00	>15	leaning:could these maples be cultivars? 3 lobed lvs
206	TBR	silver maple	Acer saccharinum	14 Feet	40.00	>15	Old trunk wound at base ceiling over
207	TBR	ash	Fraxinus sp.	14 Feet	60.00	<5	
208	TBR	silver maple cv	Acer saccharinum	18 Feet	55.00	>15	took pix of lvs
209	TBR	ash	Fraxinus sp.	5.5 Feet	45.00	<5	branch canker

Map 04-016-11-12-0001 - WMATA Potomac Yard Station - Survey Data - 10/05/2016 - SD-01 - 11/05/2016

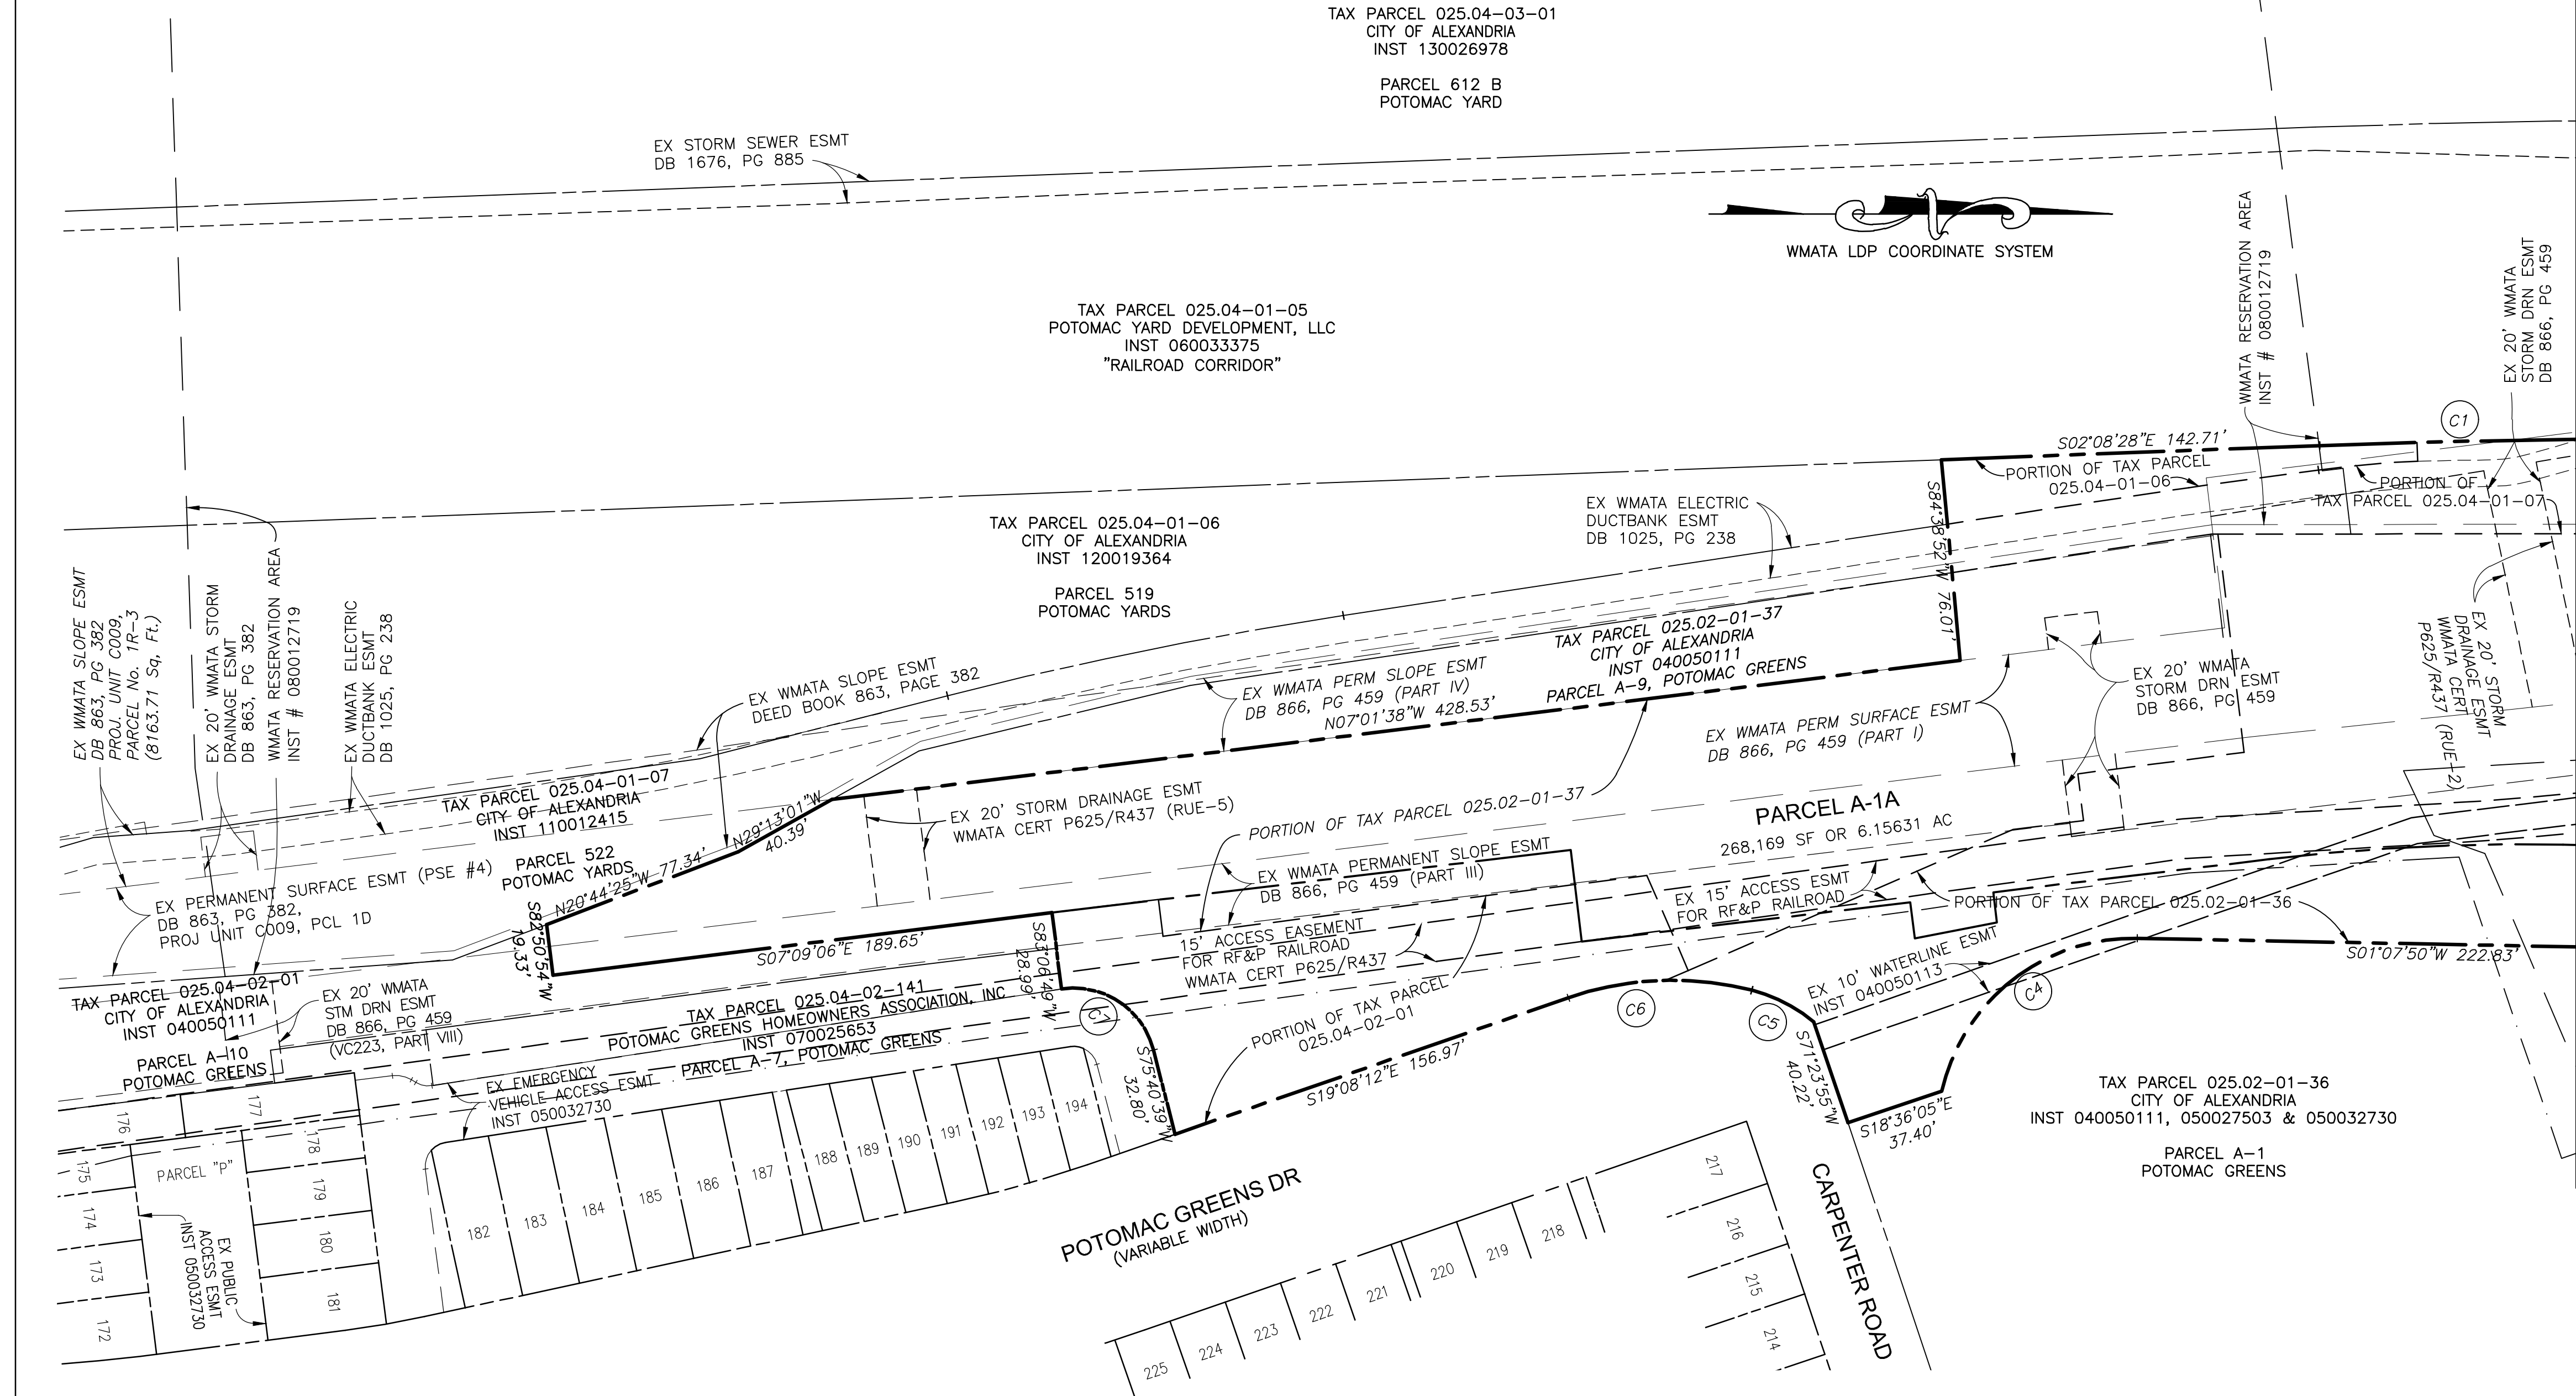

NOTES:

- HORIZONTAL DATUM:
WMATA 2009 LOW DISTORTION PROJECTION SYSTEM
- THE TAX MAP PARCELS, OWNERS AND ZONING OF THE PROPERTIES DELINEATED ON THIS PLAT ARE AS FOLLOWS:

025.04-03-01
(PARCEL 612 B, POTOMAC YARDS)
CITY OF ALEXANDRIA
INST 130026978
DATED DECEMBER 9, 2013
ZONED: CDD#10

025.04-01-06
(PARCEL 519, POTOMAC YARDS)
CITY OF ALEXANDRIA
INST 120019364
DATED JUNE 19, 2012
ZONED: CDD#10

025.04-01-07
(PARCEL 522, POTOMAC YARDS)
CITY OF ALEXANDRIA
INST 110012415
DATED JULY 8, 2011
ZONED: CDD#10

025.02-01-37
(PARCEL A-9, POTOMAC GREENS)
CITY OF ALEXANDRIA
INST 040050111
DATED DECEMBER 10, 2004
ZONED: CDD#10

025.04-02-01
(PARCEL A-10, POTOMAC GREENS)
CITY OF ALEXANDRIA
INST 040050111
DATED DECEMBER 10, 2004
ZONED: CDD#10

025.02-01-36
(PARCEL A-1, POTOMAC GREENS)
CITY OF ALEXANDRIA
INST 040050111
DATED DECEMBER 10, 2004
INST 050027503 (CORRECTION)
RE-RECORD DECEMBER 28, 2004
INST 050032730 (PLAT OF CORRECTION)
DATED AUGUST 25, 2005
ZONED: CDD#10

016.02-02-01
WASHINGTON METROPOLITAN AREA TRANSIT AUTHORITY
INST 770004826 (DB 863, PG 382)
DATED JULY 20, 1977
ZONED: WPR


- BOUNDARY INFORMATION, AS SHOWN HEREON, IS A COMPILATION OF AVAILABLE DEED AND PLAT RECORDS, "BEST FIT" TO FIELD FOUND EVIDENCE.
- IRON PIPES TO BE SET AT ACCESSIBLE LOT CORNERS AT SUCH TIME THAT OVERLOT GRADING/CONSTRUCTION IS COMPLETE.
- THE PROPERTIES SHOWN HEREON IS LOCATED IN ZONE AE AND ZONE X PER CITY OF ALEXANDRIA VIRGINIA F.I.R.M. PANEL 0033E, MAP NUMBER 5155190033E REVISED DATE OF JUNE 16, 2011.
- OWNER AND APPLICANT:
CITY OF ALEXANDRIA
301 KING STREET
ALEXANDRIA, VA 22314
- IN COOPERATION WITH:
WASHINGTON METROPOLITAN TRANSIT AUTHORITY
600 FIFTH ST NW
WASHINGTON DC 20001
- THE SANITARY SEWER POINT OF CONNECTION WILL BE VIA THE EXISTING SANITARY SEWER MANHOLE AT THE CORNER OF POTOMAC GREEN DRIVE AND CARPENTER DRIVE.
- SEE SHEETS SD-03 AND SD-04 FOR PROPERTY DETAILS.

SURVEYOR'S CERTIFICATE:

I HEREBY CERTIFY THAT I HAVE CAREFULLY SURVEYED THE PROPERTY DELINEATED BY THIS PLAT, AND THAT IT IS CORRECT TO THE BEST OF MY KNOWLEDGE AND BELIEF; THAT THIS IS A SUBDIVISION OF PART OF THE LANDS CONVEYED TO THE CITY OF ALEXANDRIA BY DEEDS LISTED IN NOTE 2 ABOVE AND IS WITHIN THOSE BOUNDARIES; AND THAT ALL REQUIRED MONUMENTS WILL BE INSTALLED AT A LATER DATE BUT BEFORE THE COMPLETION OF THE PROJECT.

Susan E. Stancik
SUSAN E STANCIK, LS
PREPARED BY:
A. MORTON THOMAS & ASSOCIATES, INC.
14555 AVON PARKWAY, SUITE 150
CHANTILLY, VA 20151
PH: 703-817-1373 FAX: 703-817-1393

03-30-2016
DATE

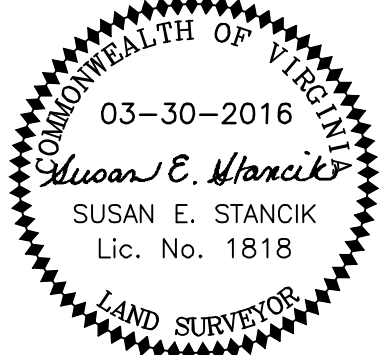

APPROVED	
SPECIAL USE PERMIT NO. _____	
DEPARTMENT OF PLANNING & ZONING	
DIRECTOR _____	DATE _____
DEPARTMENT OF TRANSPORTATION & ENVIRONMENTAL SERVICES	
SITE PLAN NO. _____	
DIRECTOR _____	DATE _____
CHAIRMAN, PLANNING COMMISSION _____	
DATE RECORDED _____	
INSTRUMENT NO. _____	DEED BOOK NO. _____
PAGE NO. _____	

DESIGNED	DATE	REFERENCE DRAWINGS		REVISIONS	
		NUMBER	DESCRIPTION	DATE	BY
DRAWN	SES	MAR 2016		05.04.16	SES
CHECKED	DRS	MAR 2016			
APPROVED					





WASHINGTON METROPOLITAN AREA TRANSIT AUTHORITY
DEPARTMENT OF TRANSIT INFRASTRUCTURE AND ENGINEERING SERVICES
OFFICE OF MAJOR CAPITAL PROJECTS

SUBMITTED _____ DATE _____
APPROVED _____ DATE _____
CHIEF ENGINEER

POTOMAC YARD METRORAIL STATION
GENERAL PLANS

PRELIMINARY SUBDIVISION PLAT 1 OF 4

SCALE 1" = 40'
DRAWING NO. SD-01
SHEET NO. 8 OF 27

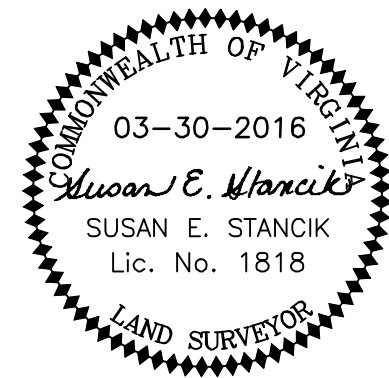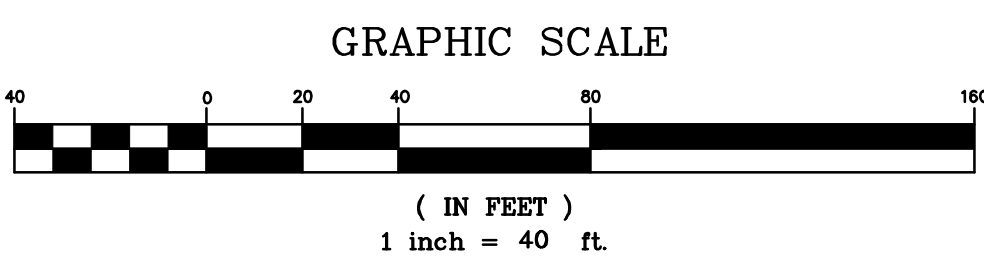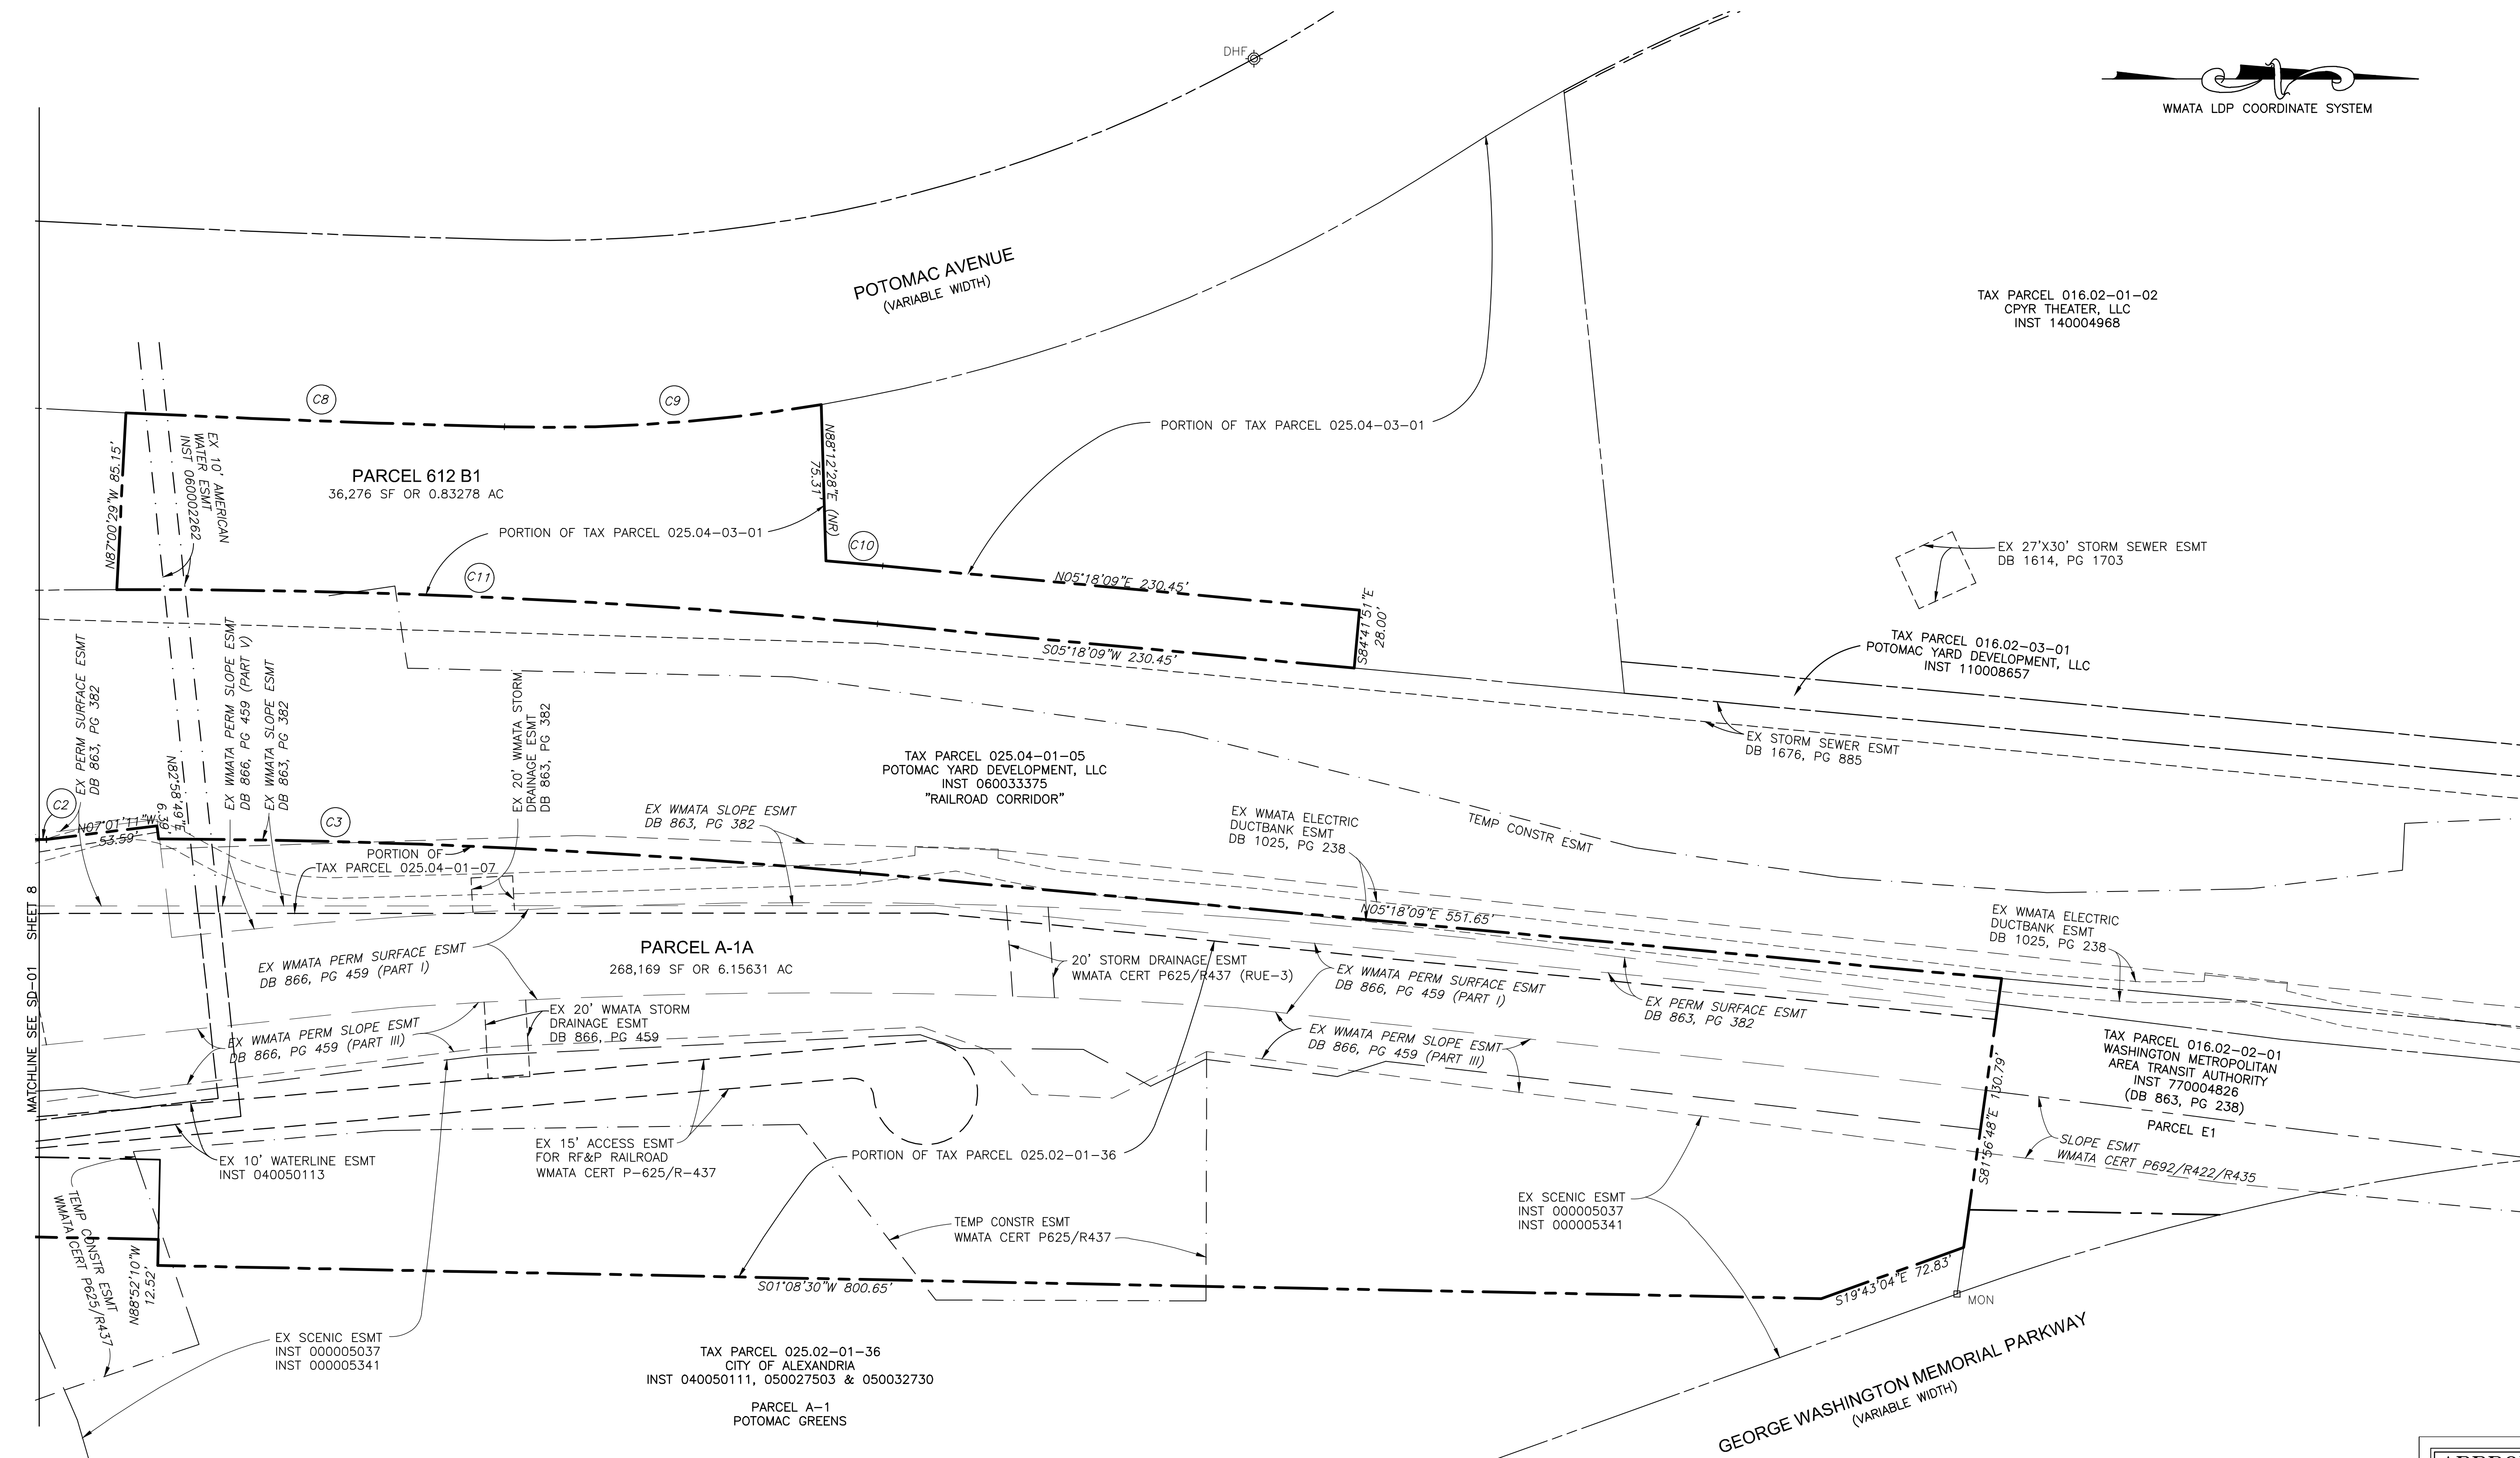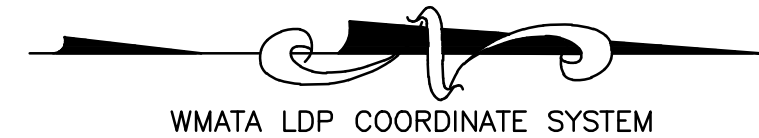

APPROVED	
SPECIAL USE PERMIT NO. _____	
DEPARTMENT OF PLANNING & ZONING	
DIRECTOR _____	DATE _____
DEPARTMENT OF TRANSPORTATION & ENVIRONMENTAL SERVICES	
SITE PLAN NO. _____	
DIRECTOR _____	DATE _____
CHAIRMAN, PLANNING COMMISSION _____ DATE _____	
DATE RECORDED _____	
INSTRUMENT NO. _____	DEED BOOK NO. _____ PAGE NO. _____

DESIGNED	DATE	REFERENCE DRAWINGS		REVISIONS	
		NUMBER	DESCRIPTION	DATE	BY
DRAWN	SES	MAR 2016		05.04.16	SES
CHECKED	DRS	MAR 2016			
APPROVED					

WASHINGTON METROPOLITAN AREA TRANSIT AUTHORITY

DEPARTMENT OF TRANSIT INFRASTRUCTURE AND ENGINEERING SERVICES

OFFICE OF MAJOR CAPITAL PROJECTS

SUBMITTED _____ DATE _____

APPROVED _____ DATE _____

CHIEF ENGINEER

POTOMAC YARD METRORAIL STATION

GENERAL PLANS

PRELIMINARY SUBDIVISION PLAT 2 OF 4

SHEET NO. 9 OF 27

DRAWING NO. SD-02

SCALE 1" = 40'

PARCEL 612 B
POTOMAC YARD

WMATA LDP COORDINATE SYSTEM

TAX PARCEL 025.04-01-05
POTOMAC YARD DEVELOPMENT, LLC
INST 060033375
"RAILROAD CORRIDOR"

PARCEL 519
POTOMAC YARDS

TAX PARCEL 025.02-01-37
CITY OF ALEXANDRIA
INST 040050111
PARCEL A-9, POTOMAC GREENS

PARCEL A-1A
68,169 SF OR 6.15631 AC

TAX PARCEL 025.04-01-07
CITY OF ALEXANDRIA
INST 110012415

PARCEL 522
POTOMAC YARDS
14'25"

TAX PARCEL 025.04-02-01
CITY OF ALEXANDRIA
INST 040050111

PARCEL A-10
POTOMAC GREENS

TAX PARCEL 025.04-02-14
POTOMAC GREENS HOMEOWNERS ASSOCIATION, INC
INST 070025653
PARCEL A-7, POTOMAC GREENS

PARCEL A-7, POTOMAC

POTOMAC GREENS DR
(VARIABLE WIDTH)


TAX PARCEL 025.02-01-36
CITY OF ALEXANDRIA
INST 040050111, 050027503 & 050032730

PARCEL A-1
POTOMAC GREENS

PORION OF TM PARCEL 025.04-01-06	2,634 SF	OR	0.06046 AC
PORION OF TM PARCEL 025.04-01-07	28,098 SF	OR	0.64504 AC
PORION OF TM PARCEL 025.02-01-37	42,226 SF	OR	0.96938 AC
PORION OF TM PARCEL 025.04-02-01	12,067 SF	OR	0.27702 AC
PORION OF TM PARCEL 025.02-01-36	183,144 SF	OR	4.20441 AC
PARCEL A-1A (TOTAL)	268,169 SF	OR	6.15631 AC

PARCEL A-1A	268,169 SF	OR	6.15631 AC
PARCEL 612 B1	36,276 SF	OR	0.83278 AC
<u>TOTAL</u>	<u>304,445 SF</u>	<u>OR</u>	<u>6.98909 AC</u>

CURVE TABLE						
CURVE NO.	RADIUS	DELTA	LENGTH	TANGENT	CHD BEARING	CHORD
C1	3789.83'	01°27'42"	96.68'	48.34'	N01°24'37"W	96.68'
C2	3789.83'	00°03'06"	3.42'	1.71'	N00°39'13"W	3.42'
C3	3789.83'	05°06'51"	338.28'	169.25'	N02°44'43"W	338.17'
C4	74.00'	78°22'06"	101.22'	60.32'	S38°03'13"E	93.51'
C5	60.00'	25°14'17"	26.43'	13.43'	S26°59'28"W	26.22'
C6	120.00'	33°30'32"	70.18'	36.13'	S02°22'56"E	69.18'
C7	31.00'	84°23'56"	45.66'	28.11'	S33°28'41"W	41.65'
C8	8328.50'	01°15'15"	182.29'	91.15'	N02°06'40"E	182.29'
C9	795.00'	11°01'46"	153.04'	76.76'	N04°01'50"W	152.80'
C10	3892.83'	00°24'11"	27.38'	13.69'	S05°06'03"W	27.38'
C11	3864.83'	05°26'04"	366.58'	183.43'	S02°35'07"W	366.45'
C12	403.13'	05°20'09"	37.54'	18.79'	N05°06'36"W	37.53'

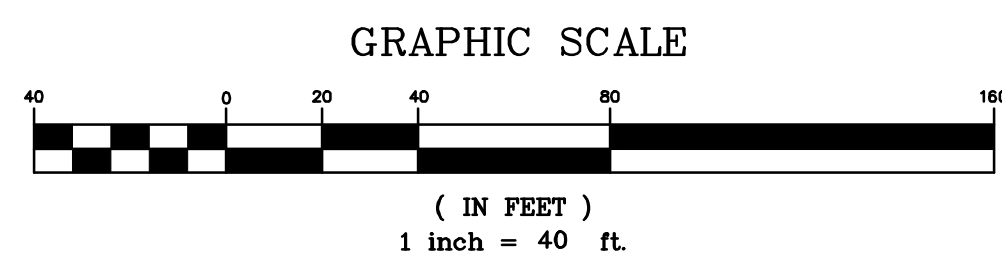

			REFERENCE DRAWINGS		REVISIONS		
DESIGNED	_____	DATE	NUMBER	DESCRIPTION	DATE	BY	DESCRIPTION
DRAWN	<u>SES</u>	<u>MAR 2016</u>			<u>05.04.16</u>	<u>SES</u>	<u>REVISED PARCEL 612 B1</u>
CHECKED	<u>DRS</u>	<u>MAR 2016</u>					
APPROVED	_____	DATE					


SUBMITTED	APPROVED
DATE	CHIEF ENGINEER DATE

PRELIMINARY SUBDIVISION PLAT 3 OF 4

SCALE 1" = 40'	DRAWING NO. SD-03	SHEET NO. 10 OF 27
-------------------	----------------------	-----------------------



APPROVED		
SPECIAL USE PERMIT NO. _____		
DEPARTMENT OF PLANNING & ZONING		
DIRECTOR _____		DATE _____
DEPARTMENT OF TRANSPORTATION & ENVIRONMENTAL SERVICES		
SITE PLAN NO. _____		
DIRECTOR _____		DATE _____
CHAIRMAN, PLANNING COMMISSION _____		DATE _____
DATE RECORDED _____		
INSTRUMENT NO. _____	DEED BOOK NO. _____	PAGE NO. _____

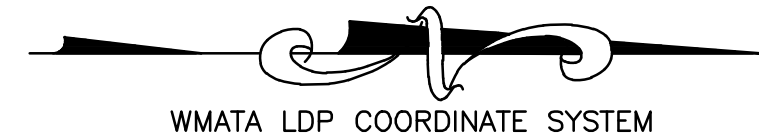

TAX PARCEL 016.02-01-02
CPYR THEATER, LLC
INST 140004968

TAX PARCEL 016.02-03-01
POTOMAC YARD DEVELOPMENT, LLC
INST 110008657

TAX PARCEL 025.04-01-05
POTOMAC YARD DEVELOPMENT, LLC
INST 060033375
"RAILROAD CORRIDOR"

TAX PARCEL 016.02-02-01
WASHINGTON METROPOLITAN
AREA TRANSIT AUTHORITY
INST 770004826
(DB 863, PG 238)
PARCEL E1

TAX PARCEL 025.02-01-36
CITY OF ALEXANDRIA
INST 040050111, 050027503 & 050032730
PARCEL A-1
POTOMAC GREENS

POTOMAC AVENUE
(VARIABLE WIDTH)

GEORGE WASHINGTON MEMORIAL PARKWAY
(VARIABLE WIDTH)

PARCEL 612 B1
36,276 SF OR 0.83278 AC

PARCEL A-1A
268,169 SF OR 6.15631 AC

PORTION OF TAX PARCEL 025.02-01-36
183,144 SF OR 4.20441 AC

PORTION OF TAX PARCEL 025.04-03-01

PORTION OF TAX PARCEL 025.04-03-01

PORTION OF TAX PARCEL 025.04-01-07

N00°01'41"W 568.40' (TOTAL)
566.08'

R=3789.83'
A=3.42'

N07°01'11"W
53.59'

N82°58'49"E
6.39'

R=3789.83'
A=3.38.28'

R=3892.83'
A=27.38'

N05°18'09"E 230.45'

S05°78'09"W 230.45'

N05°18'09"E 551.65'

N05°43'14"E 513.15'

19.87'

S89°56'48"E 130.79'

110.92'


S19°43'04"E 72.83'

MON

GRAPHIC SCALE



(IN FEET)
1 inch = 40 ft.

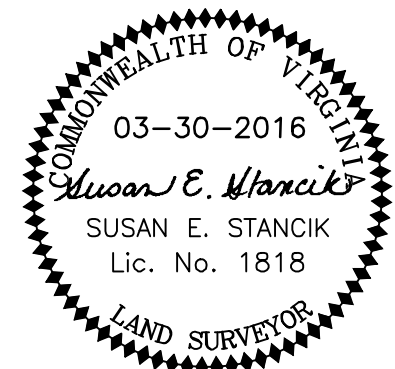

APPROVED	
SPECIAL USE PERMIT NO. _____	
DEPARTMENT OF PLANNING & ZONING	
DIRECTOR _____	DATE _____
DEPARTMENT OF TRANSPORTATION & ENVIRONMENTAL SERVICES	
SITE PLAN NO. _____	
DIRECTOR _____	DATE _____
CHAIRMAN, PLANNING COMMISSION _____ DATE _____	
DATE RECORDED _____	
INSTRUMENT NO. _____	DEED BOOK NO. _____ PAGE NO. _____


DESIGNED	DATE	REFERENCE DRAWINGS		REVISIONS	
		NUMBER	DESCRIPTION	DATE	BY
DRAWN	SES	MAR 2016		05.04.16	SES
CHECKED	DRS	MAR 2016			
APPROVED					

WASHINGTON METROPOLITAN AREA TRANSIT AUTHORITY
DEPARTMENT OF TRANSIT INFRASTRUCTURE AND ENGINEERING SERVICES
OFFICE OF MAJOR CAPITAL PROJECTS

SUBMITTED _____ DATE _____ APPROVED _____ DATE _____
CHIEF ENGINEER

POTOMAC YARD METRORAIL STATION
GENERAL PLANS
PRELIMINARY SUBDIVISION PLAT 4 OF 4

SCALE 1" = 40' DRAWING NO. SD-04 SHEET NO. 11 OF 27

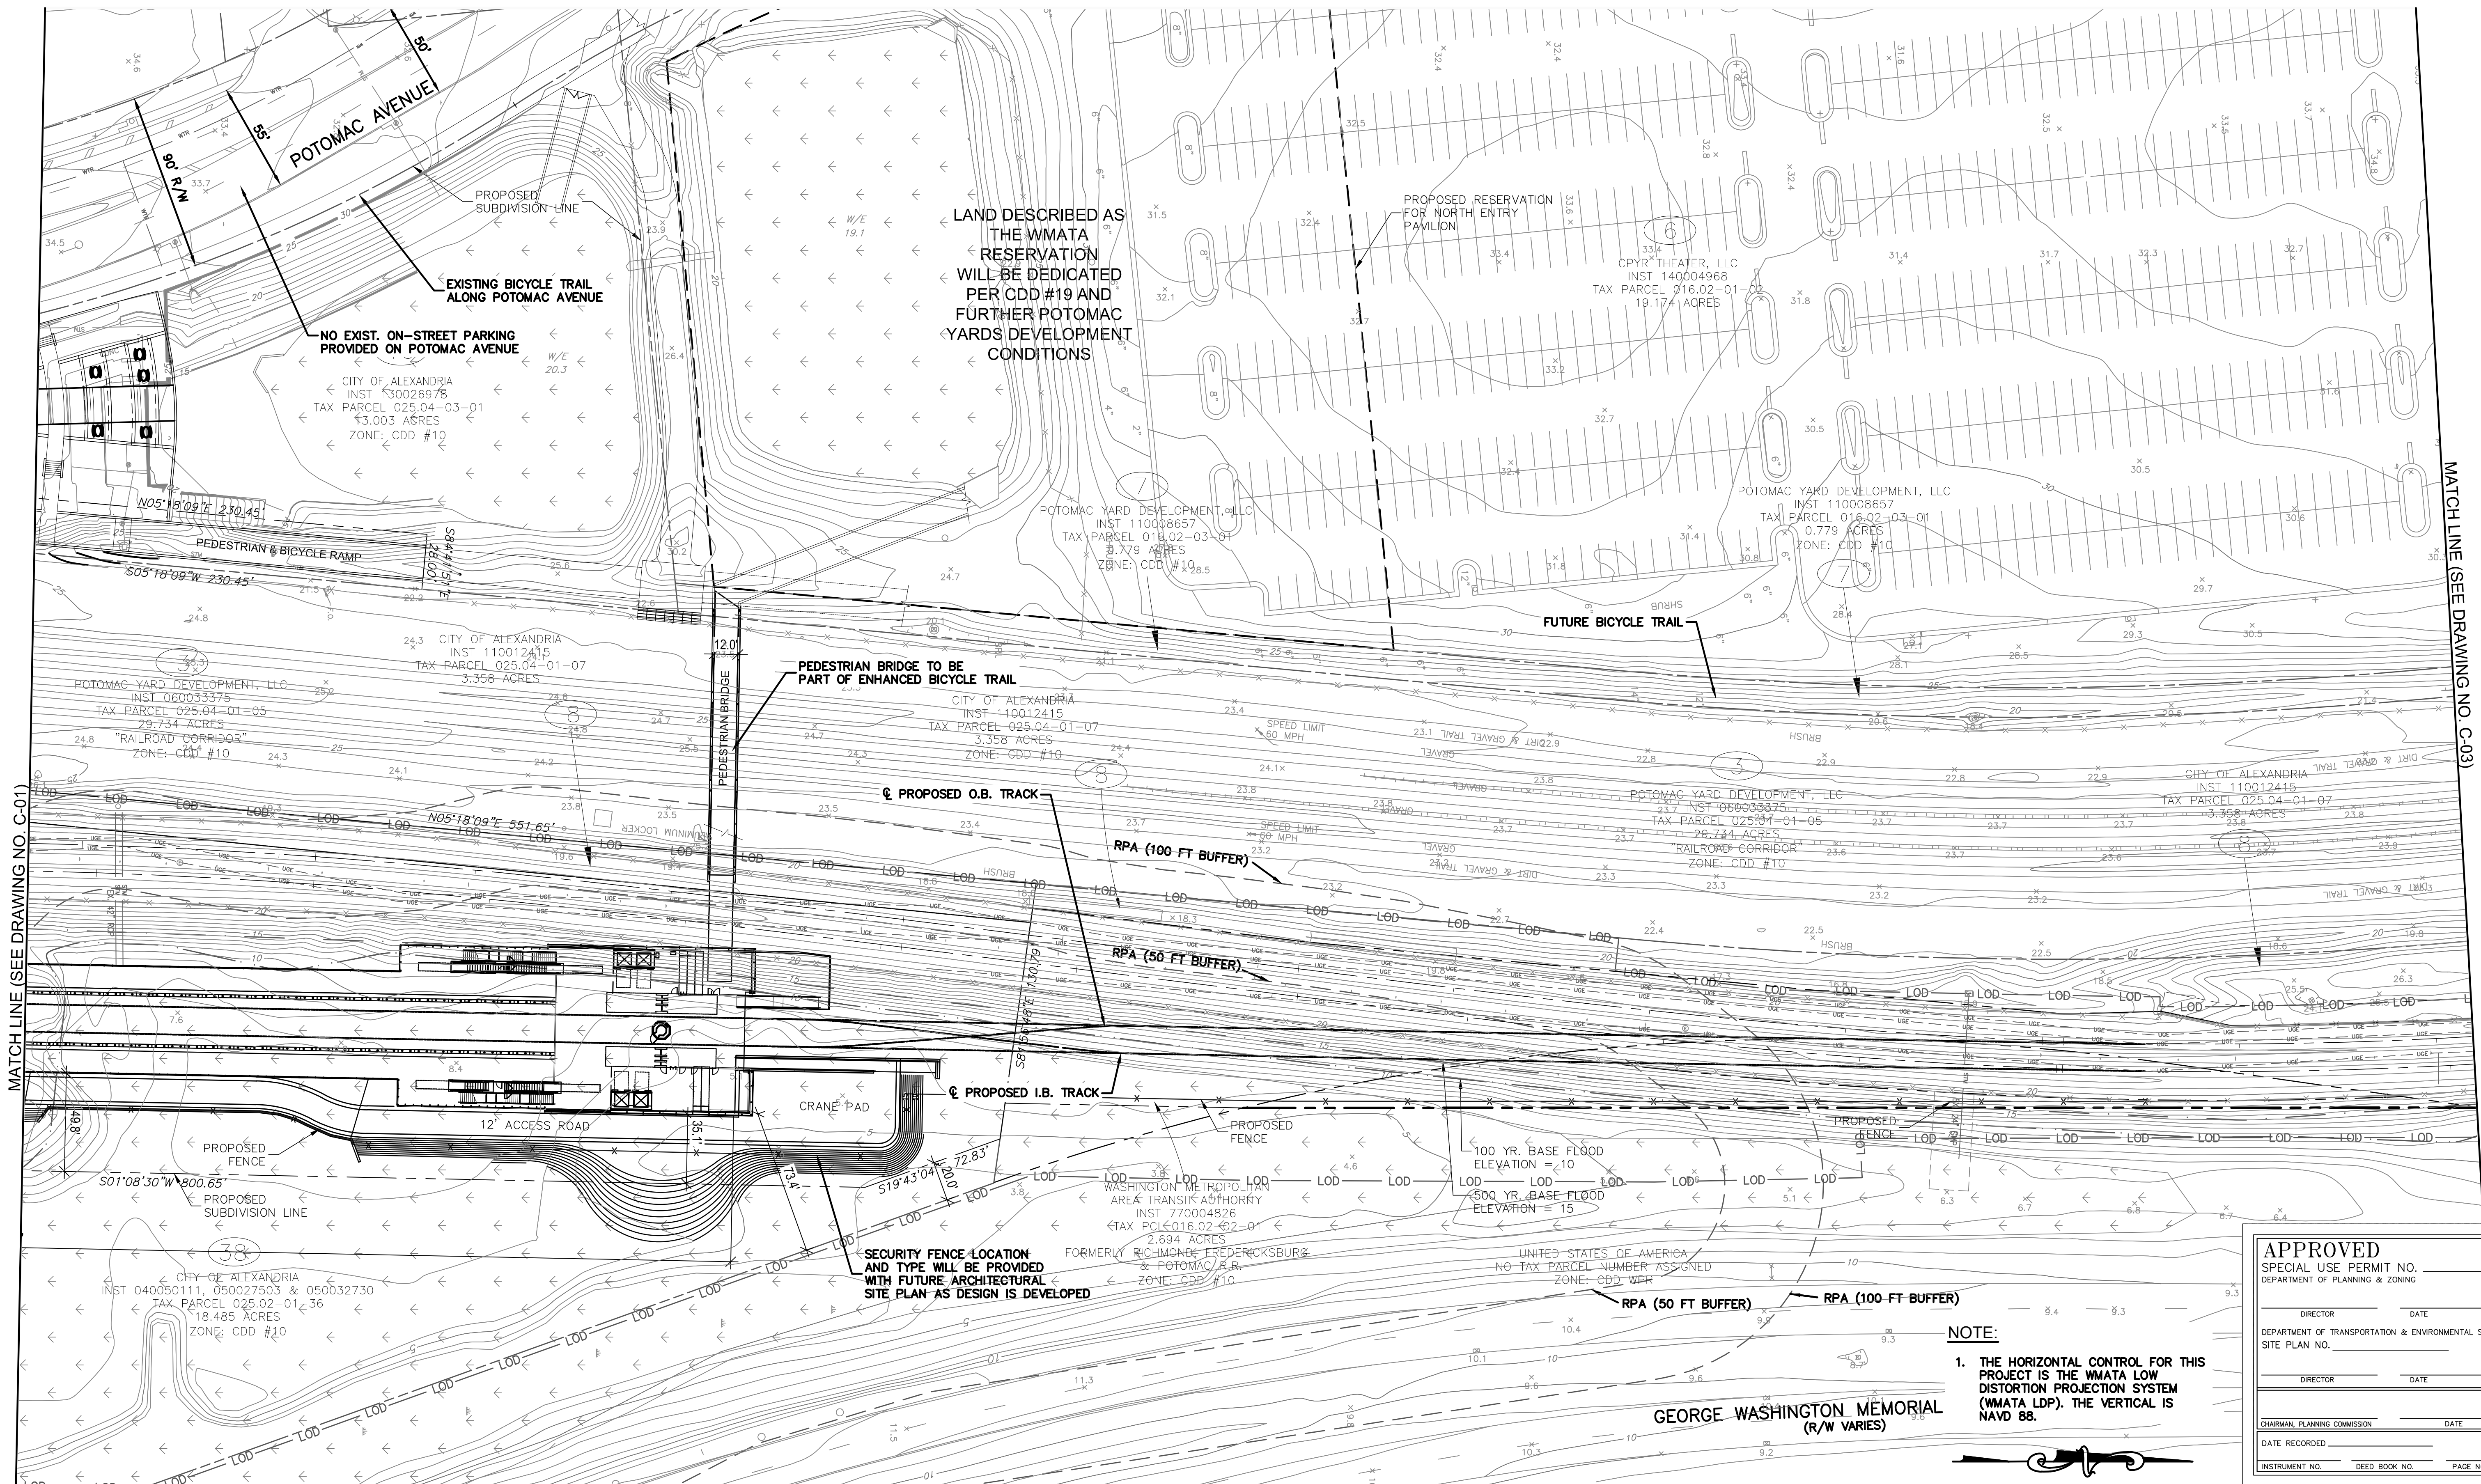

MATCH LINE (SEE DRAWING NO. C-03)


MATCH LINE (SEE DRAWING NO. C-01)

LAND DESCRIBED AS THE WMATA RESERVATION WILL BE DEDICATED PER CDD #19 AND FURTHER POTOMAC YARDS DEVELOPMENT CONDITIONS

NOTE:
1. THE HORIZONTAL CONTROL FOR THIS PROJECT IS THE WMATA LOW DISTORTION PROJECTION SYSTEM (WMATA LDP). THE VERTICAL IS NAVD 88.

APPROVED	
SPECIAL USE PERMIT NO. _____	
DEPARTMENT OF PLANNING & ZONING	
DIRECTOR _____	DATE _____
DEPARTMENT OF TRANSPORTATION & ENVIRONMENTAL SERVICES	
SITE PLAN NO. _____	
DIRECTOR _____	DATE _____
CHAIRMAN, PLANNING COMMISSION _____	
DATE RECORDED _____	
INSTRUMENT NO. _____	DEED BOOK NO. _____
PAGE NO. _____	

DESIGNED _____ DATE _____		REFERENCE DRAWINGS		REVISIONS			WASHINGTON METROPOLITAN AREA TRANSIT AUTHORITY DEPARTMENT OF TRANSIT INFRASTRUCTURE AND ENGINEERING SERVICES OFFICE OF MAJOR CAPITAL PROJECTS	POTOMAC YARD METRORAIL STATION GENERAL PLANS DEVELOPMENT PRELIMINARY SITE PLAN EXISTING CONDITIONS PLAN 2 OF 3			
DRAWN MR _____	DATE _____	NUMBER	DESCRIPTION	DATE	BY					DESCRIPTION	
CHECKED MP _____	DATE _____										
APPROVED ... _____	DATE _____										
							SUBMITTED _____ DATE _____	APPROVED _____ DATE _____	SCALE 1" = 40'	DRAWING NO. C - 02	SHEET NO. 13 OF 27

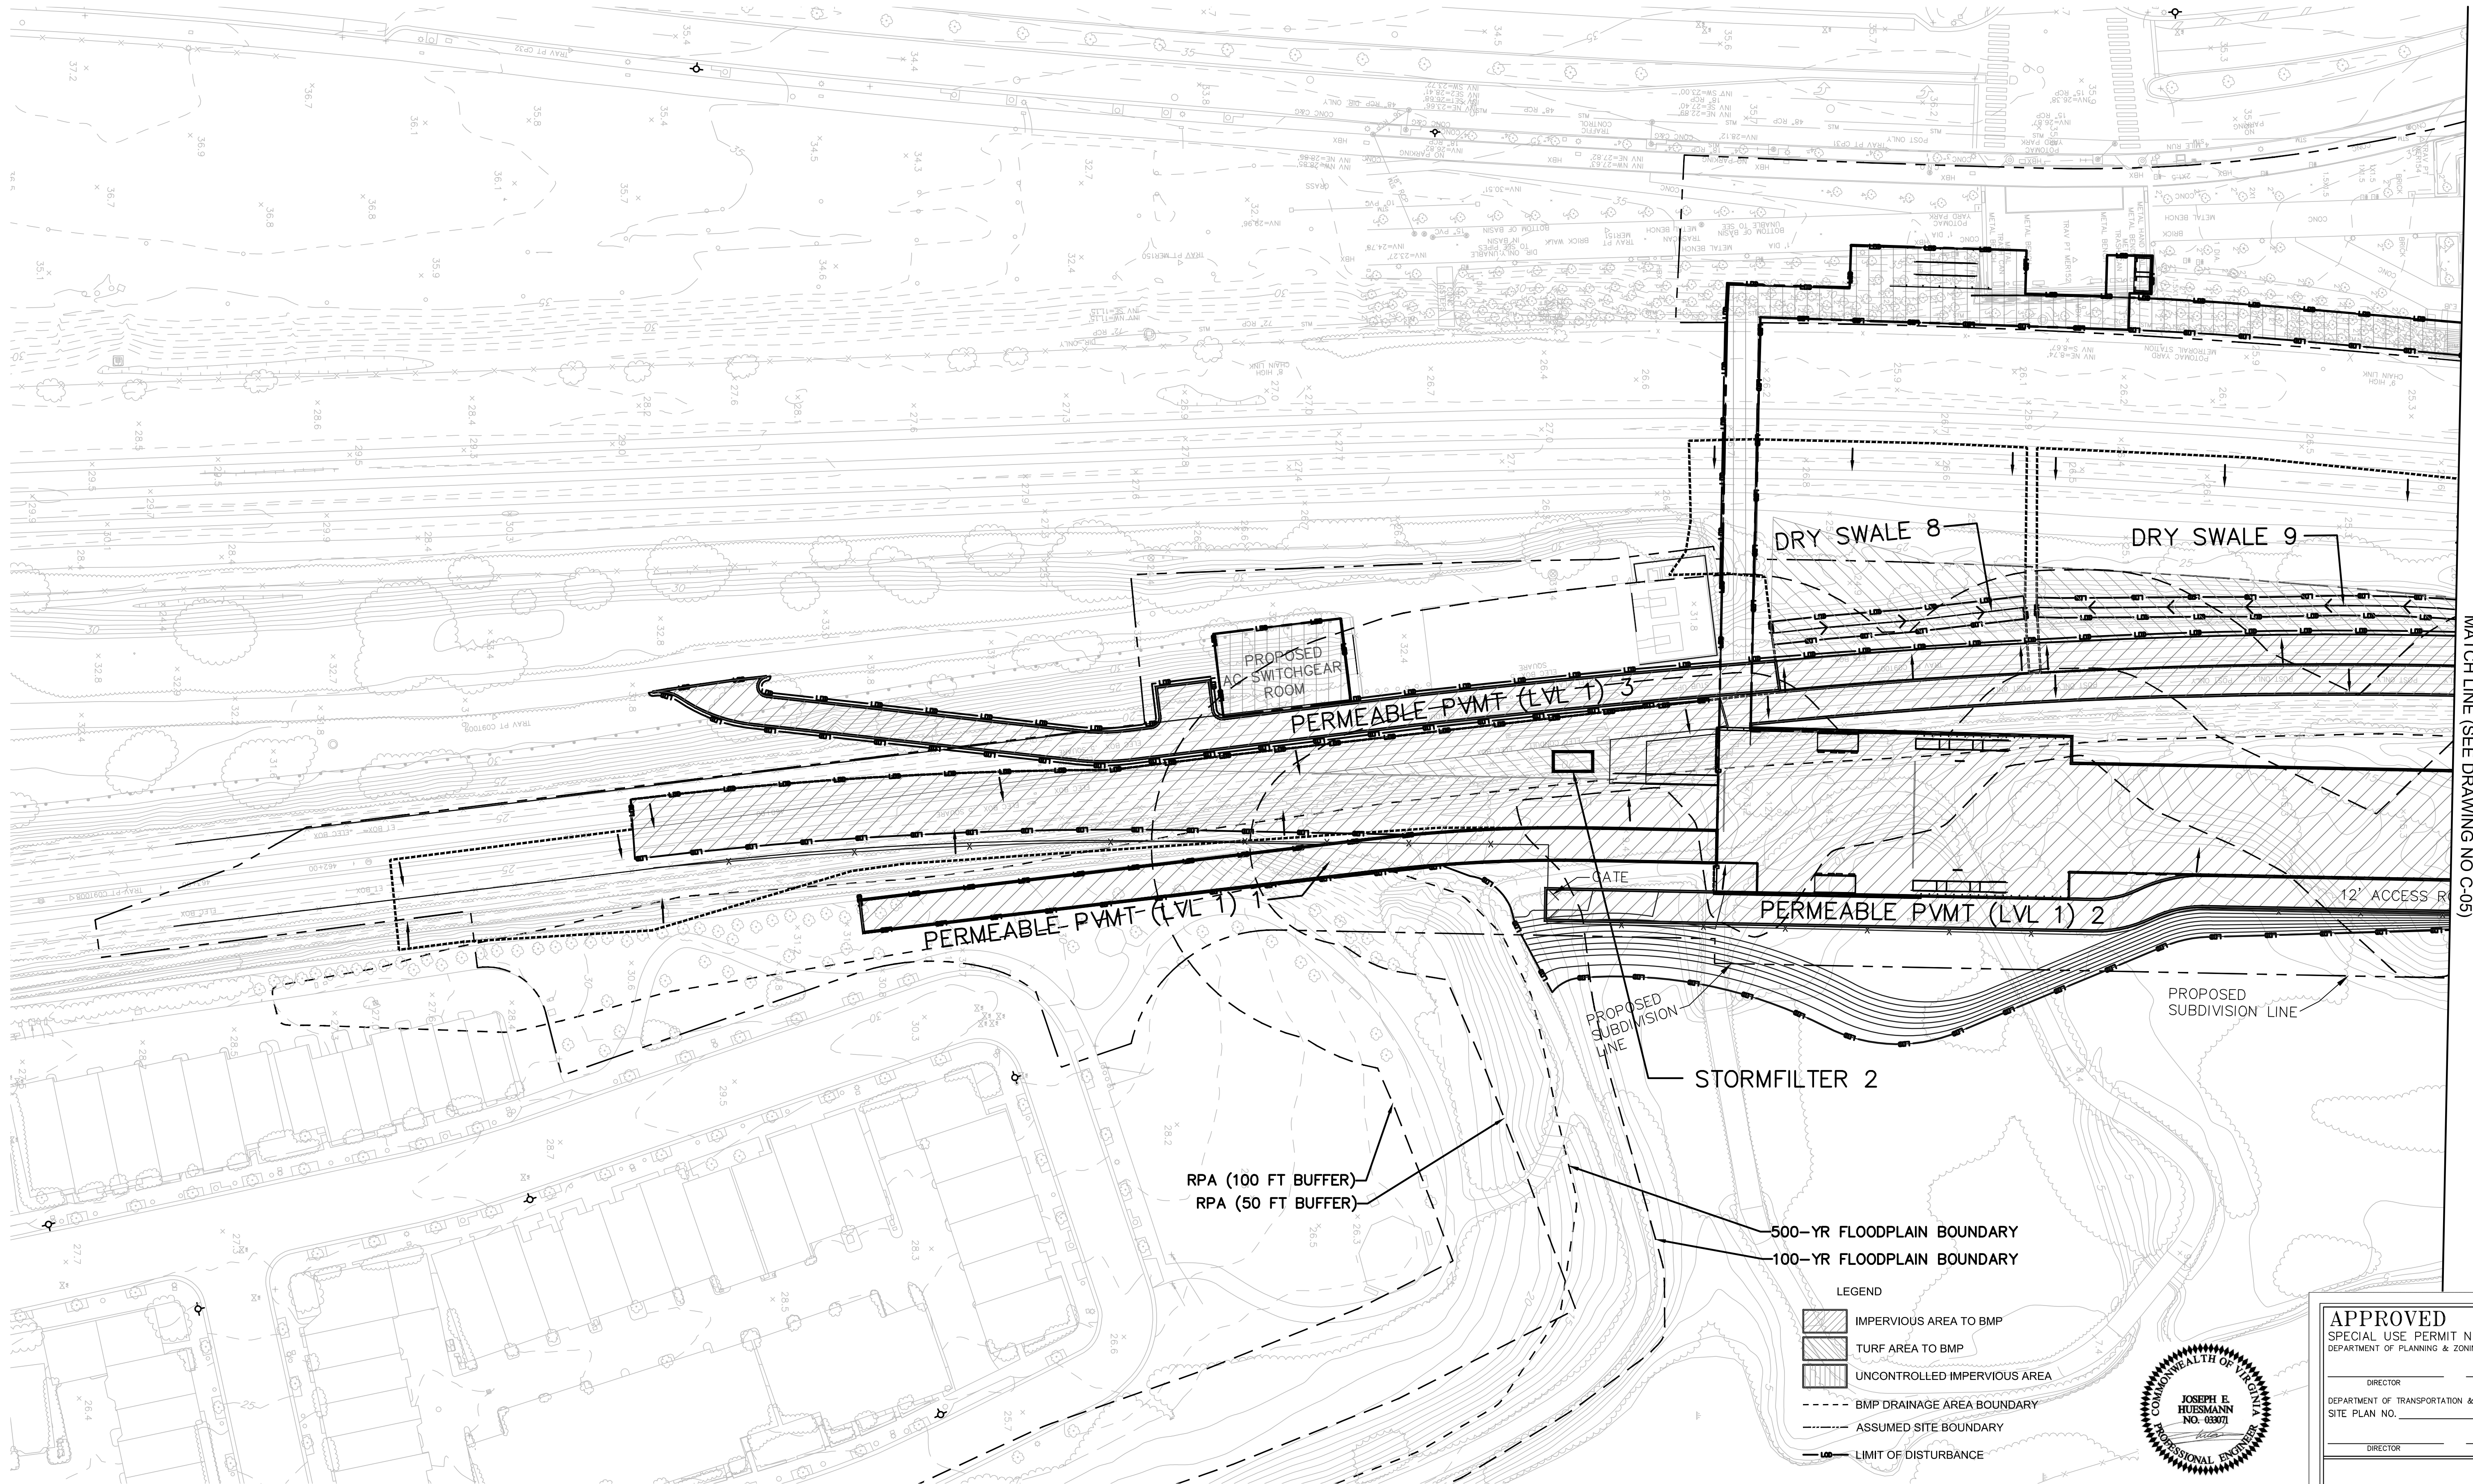

MATCH LINE (SEE DRAWING NO C-05)

100-YEAR BASE FLOOD ELEV.: 10.0' (NAVD88)

THE HORIZONTAL CONTROL FOR THIS PROJECT IS THE WMATA LOW DISTORTION PROJECTION SYSTEM (WMATA LDP). THE VERTICAL DATUM IS NAVD 88.



APPROVED	
SPECIAL USE PERMIT NO. _____	
DEPARTMENT OF PLANNING & ZONING	
DIRECTOR _____	DATE _____
DEPARTMENT OF TRANSPORTATION & ENVIRONMENTAL SERVICES	
SITE PLAN NO. _____	
DIRECTOR _____	DATE _____
CHAIRMAN, PLANNING COMMISSION _____	
DATE RECORDED _____	
INSTRUMENT NO. _____	DEED BOOK NO. _____
PAGE NO. _____	


WASHINGTON METROPOLITAN AREA TRANSIT AUTHORITY
DEPARTMENT OF TRANSIT INFRASTRUCTURE AND ENGINEERING SERVICES
OFFICE OF MAJOR CAPITAL PROJECTS

POTOMAC YARD METRORAIL STATION
GENERAL PLANS
DEVELOPMENT PRELIMINARY SITE PLAN
BMP/SWM PLAN 1 OF 3

DESIGNED		DATE	
DRAWN		DATE	
CHECKED		DATE	
APPROVED		DATE	

REFERENCE DRAWINGS		REVISIONS	
NUMBER	DESCRIPTION	DATE	BY
		02/26/16	MR
		03/31/16	MR
		05/20/16	JH

DESCRIPTION	
REVISED PER CITY COMMENTS	
REV. PER CITY COMMENTS - PRELIM. SITE PLAN	
REV. PER CITY COMMENTS	

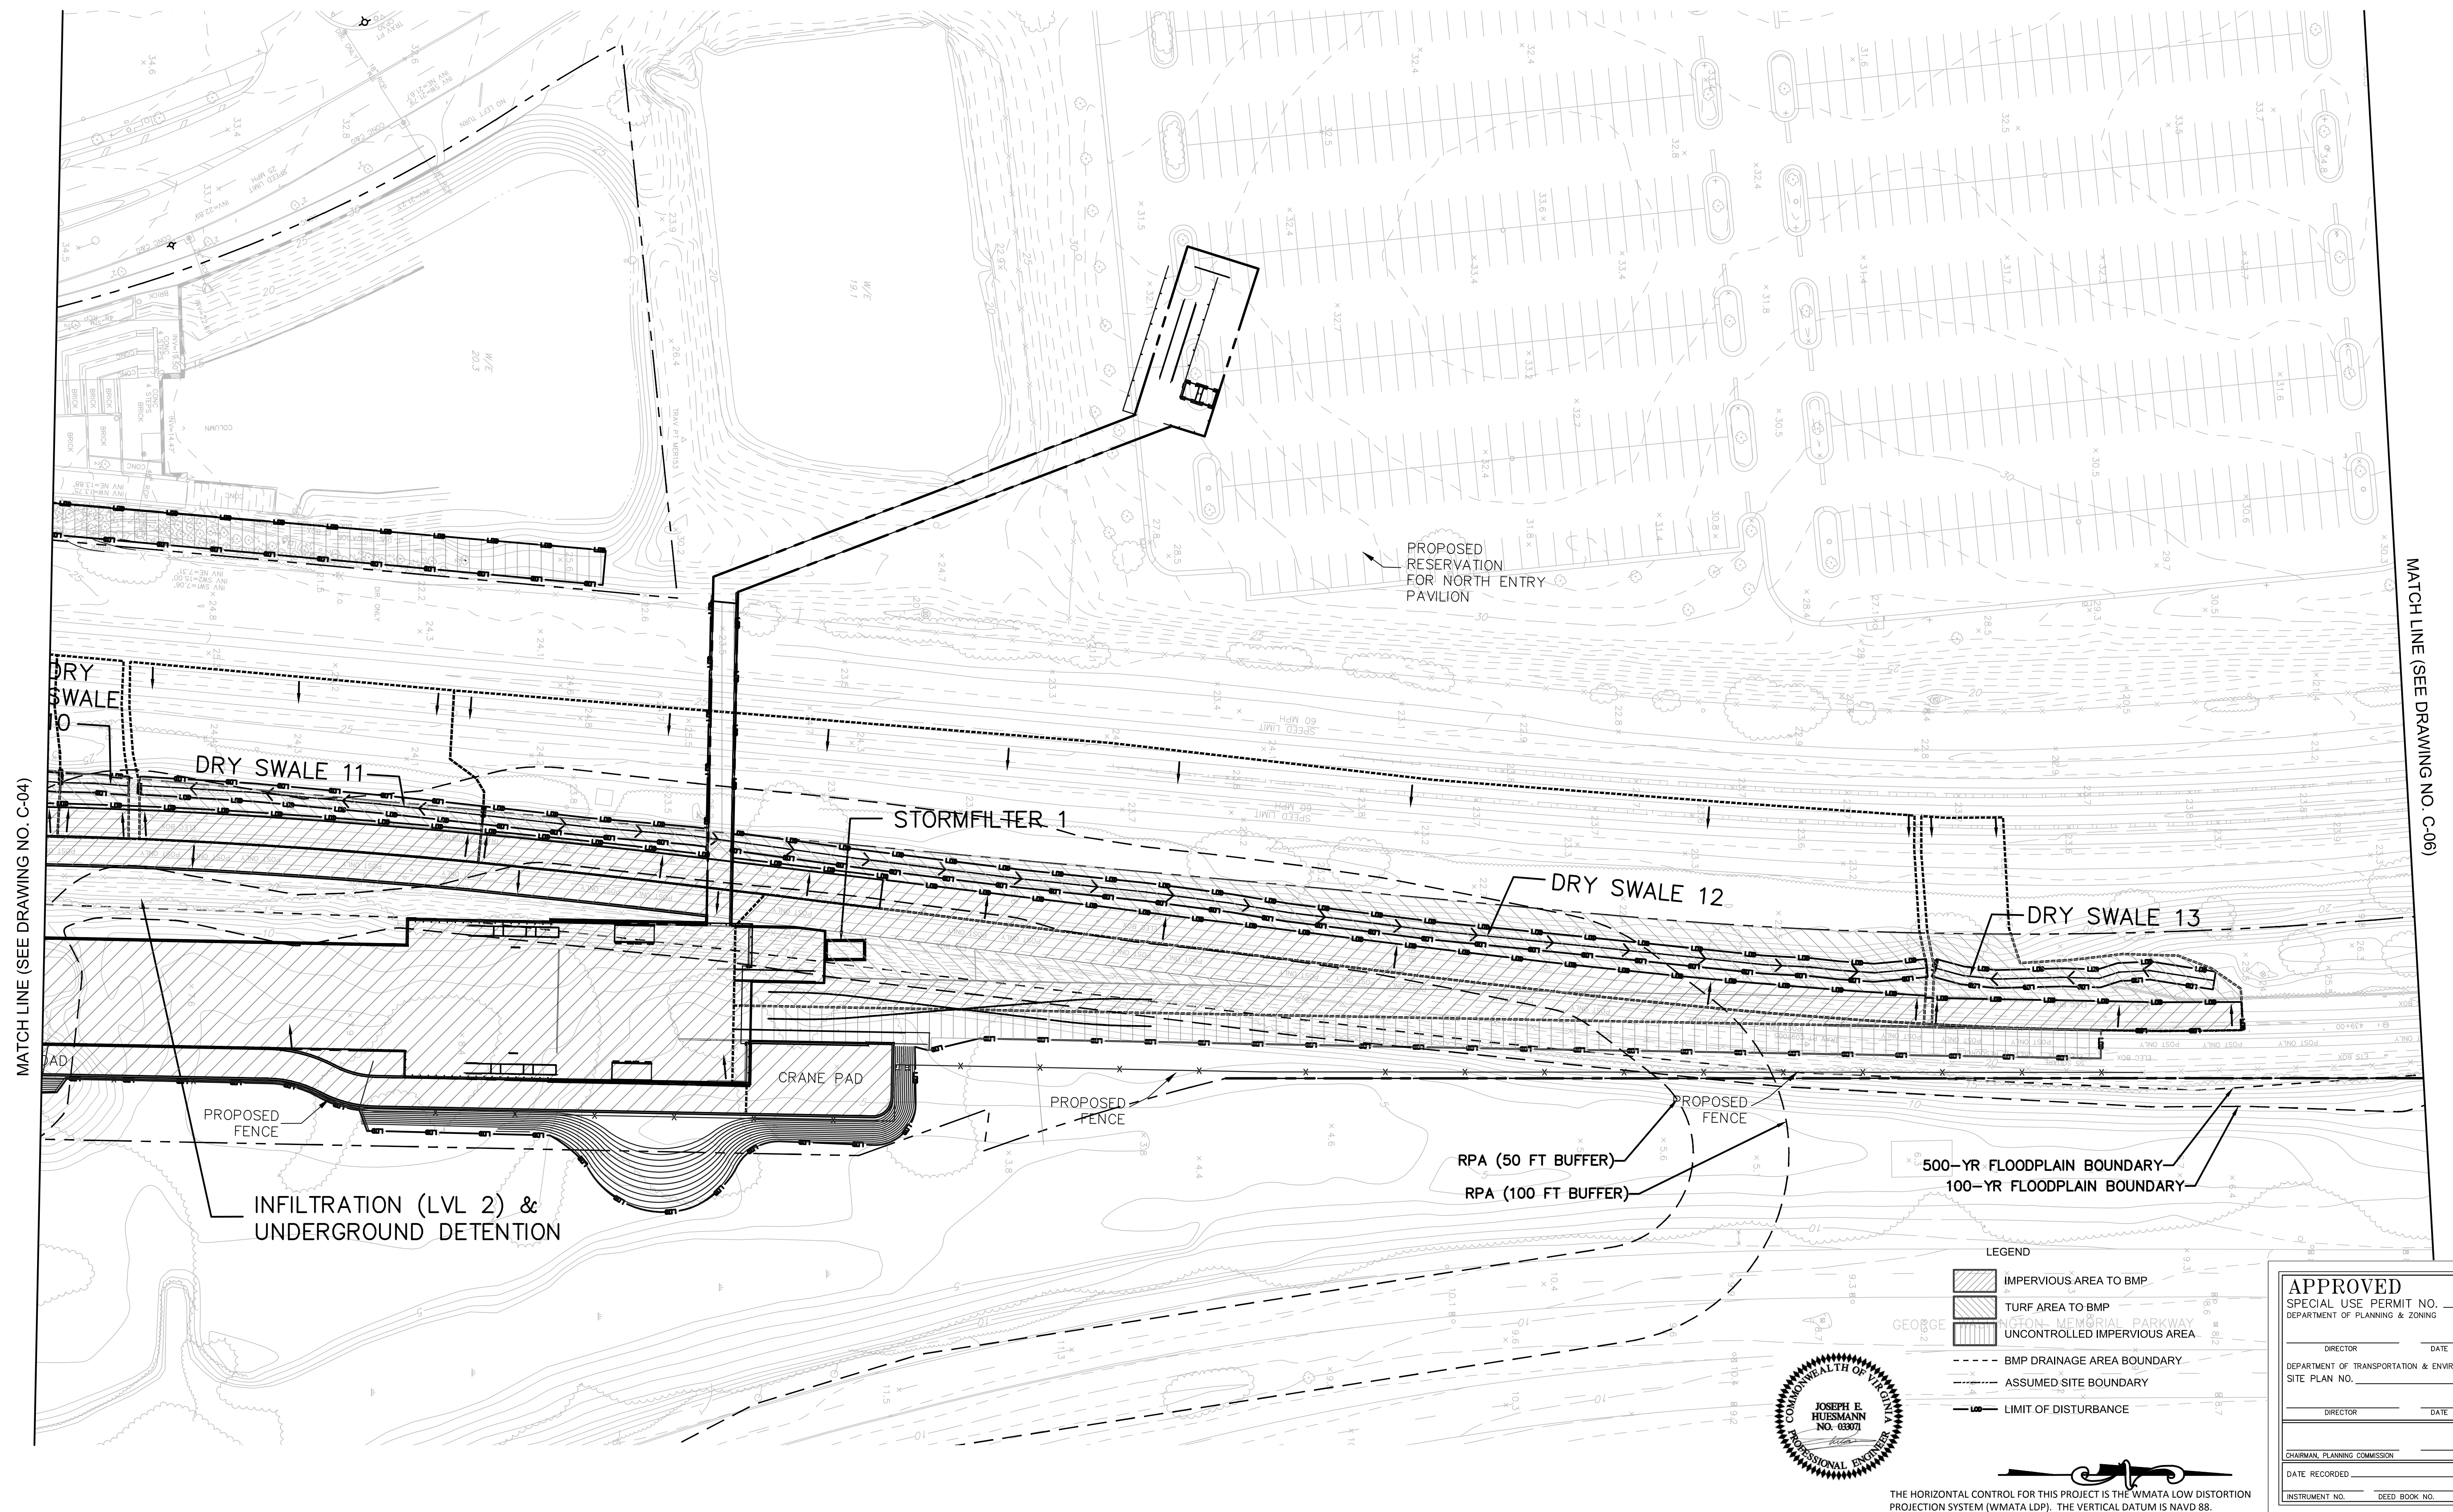

			REFERENCE DRAWINGS		REVISIONS		
DESIGNED		DATE	NUMBER	DESCRIPTION	DATE	BY	DESCRIPTION
DRAWN	MR	DATE			02/26/16	MR	REVISED PER CITY COMMENTS
CHECKED	MP	DATE			03/31/16	MR	REV. PER CITY COMMENTS - PRELIM. SITE PLAN
APPROVED	...	DATE			05/20/16	JH	REV. PER CITY COMMENTS

WASHINGTON METROPOLITAN AREA TRANSIT AUTHORITY

DEPARTMENT OF TRANSIT INFRASTRUCTURE AND ENGINEERING SERVICES

OFFICE OF MAJOR CAPITAL PROJECTS

POTOMAC YARD METRORAIL STATION
GENERAL PLANS
DEVELOPMENT PRELIMINARY SITE PLAN
BMP/SWM PLAN 2 OF 3

MATCH LINE (SEE DRAWING NO. C-05)



500-YR FLOODPLAIN BOUNDARY
100-YR FLOODPLAIN BOUNDARY

- LEGEND
- IMPERVIOUS AREA TO BMP
 - TURF AREA TO BMP
 - UNCONTROLLED IMPERVIOUS AREA
 - BMP DRAINAGE AREA BOUNDARY
 - ASSUMED SITE BOUNDARY
 - LIMIT OF DISTURBANCE



THE HORIZONTAL CONTROL FOR THIS PROJECT IS THE WMATA LOW DISTORTION
PROJECTION SYSTEM (WMATA LDP). THE VERTICAL DATUM IS NAVD 88.

APPROVED	
SPECIAL USE PERMIT NO. _____	
DEPARTMENT OF PLANNING & ZONING	
DIRECTOR _____	DATE _____
DEPARTMENT OF TRANSPORTATION & ENVIRONMENTAL SERVICES	
SITE PLAN NO. _____	
DIRECTOR _____	DATE _____
CHAIRMAN, PLANNING COMMISSION _____	
DATE RECORDED _____	
INSTRUMENT NO. _____	DEED BOOK NO. _____
PAGE NO. _____	

DESIGNED		DATE	
DRAWN		DATE	
CHECKED		DATE	
APPROVED		DATE	

REFERENCE DRAWINGS		REVISIONS	
NUMBER	DESCRIPTION	DATE	BY
		02/26/16	MR
		03/31/16	MR
		05/20/16	JH

DESCRIPTION	
REVISED PER CITY COMMENTS	
REV. PER CITY COMMENTS - PRELIM. SITE PLAN	
REV. PER CITY COMMENTS	

WASHINGTON METROPOLITAN AREA TRANSIT AUTHORITY
DEPARTMENT OF TRANSIT INFRASTRUCTURE AND ENGINEERING SERVICES
OFFICE OF MAJOR CAPITAL PROJECTS

SUBMITTED _____ DATE _____
APPROVED _____ DATE _____
CHIEF ENGINEER

POTOMAC YARD METRORAIL STATION
GENERAL PLANS
DEVELOPMENT PRELIMINARY SITE PLAN
BMP/SWM PLAN 3 OF 3

SCALE 1" = 40'
DRAWING NO. C - 06
SHEET NO. 17 OF 27

Site Results						
	D.A. A	D.A. B	D.A. C	D.A. D	D.A. E	AREA CHECK
IMPERVIOUS COVER	4.80	0.00	0.00	0.00	0.00	OK
IMPERVIOUS COVER TREATED	4.04	0.00	0.00	0.00	0.00	OK
TURF AREA	1.73	0.00	0.00	0.00	0.00	OK
TURF AREA TREATED	0.36	0.00	0.00	0.00	0.00	OK
AREA CHECK	OK	OK	OK	OK	OK	
Phosphorous						
TOTAL PHOSPHOROUS LOAD REDUCTION REQUIRED (LB/YEAR)	5.69					
RUNOFF REDUCTION (cf)	7786					
PHOSPHOROUS LOAD REDUCTION ACHIEVED (LB/YR)	6.53					
ADJUSTED POST-DEVELOPMENT PHOSPHOROUS LOAD (TP) (lb/yr)	4.88					
REMAINING PHOSPHOROUS LOAD REDUCTION (LB/YR) NEEDED	CONGRATULATIONS!! YOU EXCEEDED THE TARGET REDUCTION BY 0.8 LB/YEAR!!					
Nitrogen (for information purposes)						
RUNOFF REDUCTION (cf)	7786					
NITROGEN LOAD REDUCTION ACHIEVED (LB/YR)	39.14					
ADJUSTED POST-DEVELOPMENT NITROGEN LOAD (TP) (lb/yr)	42.32					

Target Rainfall Event (in)		1-year storm		2-year storm		10-year storm			
		2.70		3.20		5.20			
Drainage Area A									
Drainage Area (acres)		6.53							
Runoff Reduction Volume (cf)		7.765							
Drainage Area B									
Drainage Area (acres)		0.00							
Runoff Reduction Volume (cf)		0							
Drainage Area C									
Drainage Area (acres)		0.00							
Runoff Reduction Volume (cf)		0							
Drainage Area D									
Drainage Area (acres)		0.00							
Runoff Reduction Volume (cf)		0							
Drainage Area E									
Drainage Area (acres)		0.00							
Runoff Reduction Volume (cf)		0							
Based on the use of Runoff Reduction practices in the selected drainage areas, the spreadsheet calculates an adjusted $RV_{Developed}$ and adjusted Curve Number.									
Drainage Area A		A soils		B Soils		C Soils		D Soils	
Forest/Open Space – undisturbed, protected forest/open space or reforested land		Area (acres)		0.00		0.00		0.00	
		CN		30		55		70	
Managed Turf – disturbed, graded for yards or other turf to be mowed/managed		Area (acres)		0.00		0.00		0.00	
		CN		39		61		74	
Impervious Cover		Area (acres)		0.00		0.00		0.00	
		CN		98		98		98	
								Weighted CN	
								93	
								S	
								0.75	
		1-year storm		2-year storm		10-year storm			
RV _{Developed} (in) with no Runoff Reduction		1.97		2.45		4.39			
RV _{Developed} (in) with Runoff Reduction		1.64		2.12		4.07			
Adjusted CN		89		89		90			

APPROVED		
SPECIAL USE PERMIT NO. _____		
DEPARTMENT OF PLANNING & ZONING		
DIRECTOR _____	DATE _____	
DEPARTMENT OF TRANSPORTATION & ENVIRONMENTAL SERVICES		
SITE PLAN NO. _____		
DIRECTOR _____	DATE _____	
CHAIRMAN, PLANNING COMMISSION _____ DATE _____		
DATE RECORDED _____		
INSTRUMENT NO. _____	DEED BOOK NO. _____	PAGE NO. _____

SCALE N/A	DRAWING NO. C-07	SHEET NO. 18 OF 27
--------------	---------------------	-----------------------

EXISTING CONDITIONS

PROPOSED CONDITIONS

STORMWATER QUALITY

STORMWATER WILL BE TREATED USING A VARIETY OF PROPRIETARY AND NON-PROPRIETARY BMPs (SEE BMP PLAN FOR DETAILS) INCLUDING GRASS CHANNELS, DRY SWALES, INFILTRATION, AND STORMFILTERS TO TREAT THE TARGET WATER QUALITY VOLUME OF 8719 CF.

STORMWATER WILL BE TREATED USING AN UNDERGROUND DETENTION FACILITY LOCATED IN THE AREA BETWEEN THE EXISTING RAIL BED AND THE PROPOSED PLATFORM. IT WILL DISCHARGE INTO THE EXISTING WETLAND AREA. SEE STORAGE VOLUME CALCULATION (THIS SHEET) FOR CHANNEL PROTECTION (1-YR), ESTIMATED AT 10418 CF, AND FLOOD CONTROL (10-YR), ESTIMATED AT 23154 CF.

THE CALCULATIONS DEMONSTRATE THAT THE SITE HAS BEEN DEVELOPED TO INCREASE THE POST DEVELOPMENT PEAK RUNOFF RATE FROM THE PRE-DEVELOPMENT PEAK RUNOFF RATE FOR A TWO-YEAR AND TEN YEAR STORM CONSIDERED INDIVIDUALLY. THEREFORE, STORMWATER DETENTION IS PROVIDED PER THE REQUIREMENTS OF ARTICLE 13-109(F)(1) OF ALEXANDRIA ZONING ORDINANCE NOT TO RELEASE STORMWATER FROM THE SITE AT A HIGHER RATE THAN PRE DEVELOPMENT CONDITION.

BMP Facilities	Impervious	Turf	Overall	Width
	(ac)	(ac)	(ac)	(ft)
Dry Swale Lvl 2 w/ UD				
2	0.12	0.31	0.76	4.0
3	0.13	0.31	0.47	4.0
4	0.15	0.28	0.70	3.6
5	0.12	0.31	0.44	4.0
8	0.05	0.38	0.43	7.8
9	0.08	0.45	0.52	6.1
10	0.01	0.06	0.08	5.7
11	0.06	0.30	0.36	5.4
12	0.27	1.48	1.75	6.0
13	0.05	0.15	0.21	4.4
TOTAL Dry Swale	1.04	4.03	5.72	
Infiltration Lvl 2	1.44	0.40	1.84	
StormFilter				
#1	0.33	0.07	0.40	
#2	0.48	0.29	0.78	
TOTAL StormFilter	0.81	0.36	1.18	
Permeable Pavement Lvl 1				
#1	0.17	0.00	0.17	
#2	0.37	0.00	0.37	
#3	0.21	0.00	0.21	
TOTAL Perm. Pave. Lvl 1	0.75	0.00	0.75	
TOTAL	4.04	4.79	9.49	

Proposed impervious (within LOD):	4.80 AC																								
Water Quality Volume Default (WQV) required (1/2" of proposed impervious runoff):	8719 CF																								
<table border="1"> <thead> <tr> <th>Water Treatment On-Site BMP Type</th> <th>Area treated by BMP (ac)</th> <th>Impervious Area treated by BMP (ac)</th> <th>BMP Efficiency</th> </tr> </thead> <tbody> <tr> <td>Dry Swale</td> <td>5.72</td> <td>1.04</td> <td>N/A</td> </tr> <tr> <td>Infiltration</td> <td>1.84</td> <td>1.44</td> <td>N/A</td> </tr> <tr> <td>Filter</td> <td>1.18</td> <td>0.81</td> <td>50%</td> </tr> <tr> <td>Permeable Pavement</td> <td>0.75</td> <td>0.75</td> <td>N/A</td> </tr> <tr> <td>TOTAL</td> <td>9.49</td> <td>4.04</td> <td></td> </tr> </tbody> </table>	Water Treatment On-Site BMP Type	Area treated by BMP (ac)	Impervious Area treated by BMP (ac)	BMP Efficiency	Dry Swale	5.72	1.04	N/A	Infiltration	1.84	1.44	N/A	Filter	1.18	0.81	50%	Permeable Pavement	0.75	0.75	N/A	TOTAL	9.49	4.04		
Water Treatment On-Site BMP Type	Area treated by BMP (ac)	Impervious Area treated by BMP (ac)	BMP Efficiency																						
Dry Swale	5.72	1.04	N/A																						
Infiltration	1.84	1.44	N/A																						
Filter	1.18	0.81	50%																						
Permeable Pavement	0.75	0.75	N/A																						
TOTAL	9.49	4.04																							
WQV Treated (1" of impervious area runoff):	14665 CF																								

			REFERENCE DRAWINGS			REVISIONS			WASHINGTON METROPOLITAN AREA TRANSIT AUTHORITY DEPARTMENT OF TRANSIT INFRASTRUCTURE AND ENGINEERING SERVICES OFFICE OF MAJOR CAPITAL PROJECTS			POTOMAC YARD METRORAIL STATION GENERAL PLANS		
DESIGNED		DATE	NUMBER	DESCRIPTION	DATE	BY	DESCRIPTION	DEVELOPMENT PRELIMINARY SITE PLAN BMP CALCULATIONS						
	MR	DATE			02/26/16	MR	REVISED PER CITY COMMENTS				SCALE	N/A	SHEET NO.	
DRAWN		DATE			03/31/16	JH	REV. PER CITY COMMENTS - PRELIM. SITE PLAN					C-08	19 OF 27	
CHECKED	MP	DATE			05/20/16	JH	REV. PER CITY COMMENTS							
APPROVED	...	DATE												

q_u taken from TR-55 Exhibit II

Land Use	HSG	Area	CN	I _a	Tc	P ₁	I _a /P	q _{u1}	RV ₁	q _{p1}	P ₁₀	I _a /P	q _{u10}	RV ₁₀	q _{p10}
		(ac)			(hr)	(in)		(csm/in)	(in)	(cfs)	(in)		(csm/in)	(in)	(cfs)
<u>Pre-Developed</u>															
Open space, good condition	D	2.78	80												
Woods, good condition	D	1.53	77												
Impervious	D	2.22	98												
		6.53	85	0.353	0.1	2.7	0.131	990	1.34	13.5	5.2	0.068	1000	3.55	36.2
<u>Post-Developed</u>															
Open space, good condition	D	1.73	80												
Woods, good condition	D	0.00	77												
Impervious	D	4.80	98												
		6.53	93	0.151	0.1	2.7	0.056	1000	1.97	20.1	5.2	0.029	1000	4.39	44.8
Adjusted RCN (with runoff reduction)		6.53	89	0.247	0.1	2.7	0.091	995	1.64	16.6	5.2	0.048	1000	4.07	41.5
<u>Target, Woods</u>															
Woods	D	6.53	77												
		6.53	77	0.597	0.1	2.7	0.221	970	1.01	10	5.2	0.115	995	2.83	28.7

Q _{1forest}	10 cfs	Q _{10forest}				28.7 cfs
RV _{1forest}	1.01 in	RV _{10forest}				2.8 in
Q _{1predev elopment}	13.5 cfs	Q _{10predev elopment}				36.2 cfs
RV _{1predev elopment}	1.34 in	RV _{10predev elopment}				3.55 in
Q _{1postdev elopment}	20.1 cfs	Q _{10postdev elopment}				44.8 cfs
RV _{1postdev elopment}	1.97 in	RV _{10postdev elopment}				4.39 in
Q _{1postdev elopment (adjusted)}	16.6 cfs	Q _{10postdev elopment (adjusted)}				41.5 cfs
RV _{1postdev elopment (adjusted)}	1.64 in	RV _{10postdev elopment (adjusted)}				4.07 in
Q _{1allowable}	8.8 cfs	Q _{10allowable}				25.3 cfs

Improvement Factor, site > 1 ac:	0.8
----------------------------------	-----

$$Q_{\text{developed}} \leq I.F. * (Q_{\text{predeveloped}} * RV_{\text{predeveloped}}) / RV_{\text{developed}}$$










1-yr, forest	6.2 cfs	1-yr					8.8 cfs allowed
10-yr, forest	20.0 cfs	10-yr					25.3 cfs allowed
$(Q_{\text{forest}} * RV_{\text{forest}}) / RV_{\text{developed}}$							

<u>Storage Requirements</u>	<u>RV</u>	<u>q_o/q_i</u>	<u>V_s/V_r</u>	<u>V_s</u>	<u>V_s</u>				
				(in)	(cu ft)				
1-yr	1.64 in	0.532	0.268	0.44	10418				
10-yr	4.07 in	0.609	0.24	0.977	23154				

NOTE: DUE TO LIMITATIONS OF VRRM SPREADSHEET REGARDING TREATING UNDISTURBED EXISTING IMPERVIOUS AREA, IMPERVIOUS, DISTURBED AND SITE AREAS MAY NOT MATCH THOSE SHOWN ON COVER



APPROVED		
SPECIAL USE PERMIT NO. _____		
DEPARTMENT OF PLANNING & ZONING		
DIRECTOR _____	DATE _____	
DEPARTMENT OF TRANSPORTATION & ENVIRONMENTAL SERVICES		
SITE PLAN NO. _____		
DIRECTOR _____	DATE _____	
CHAIRMAN, PLANNING COMMISSION _____ DATE _____		
DATE RECORDED _____		
INSTRUMENT NO. _____	DEED BOOK NO. _____	PAGE NO. _____

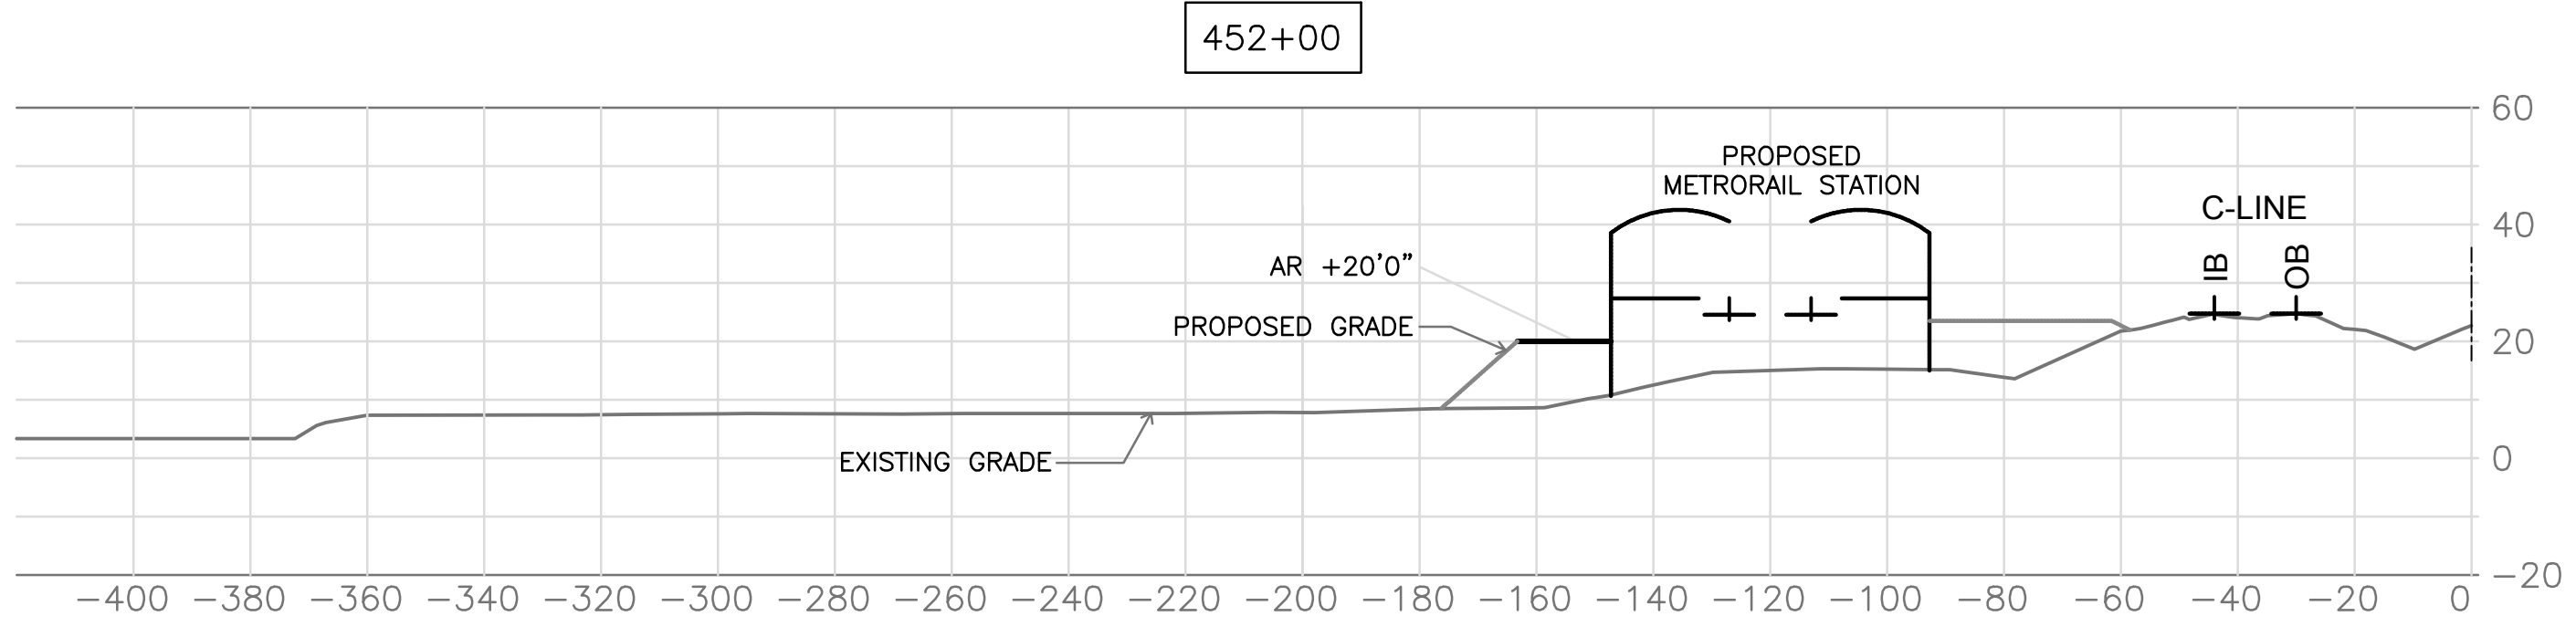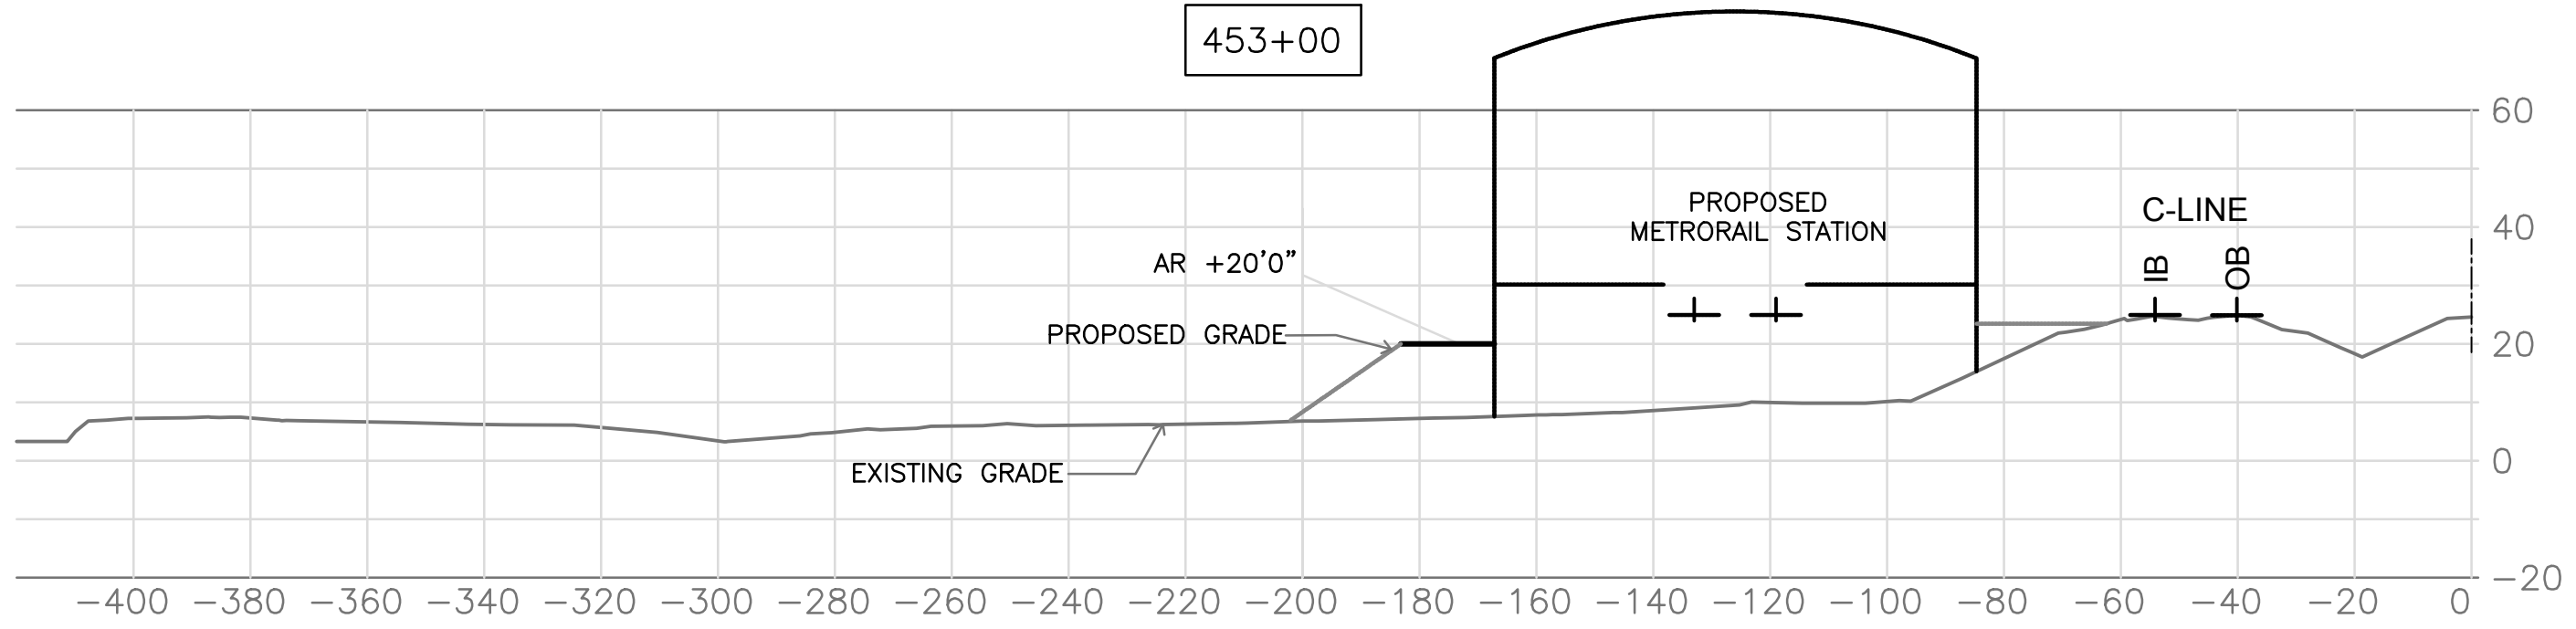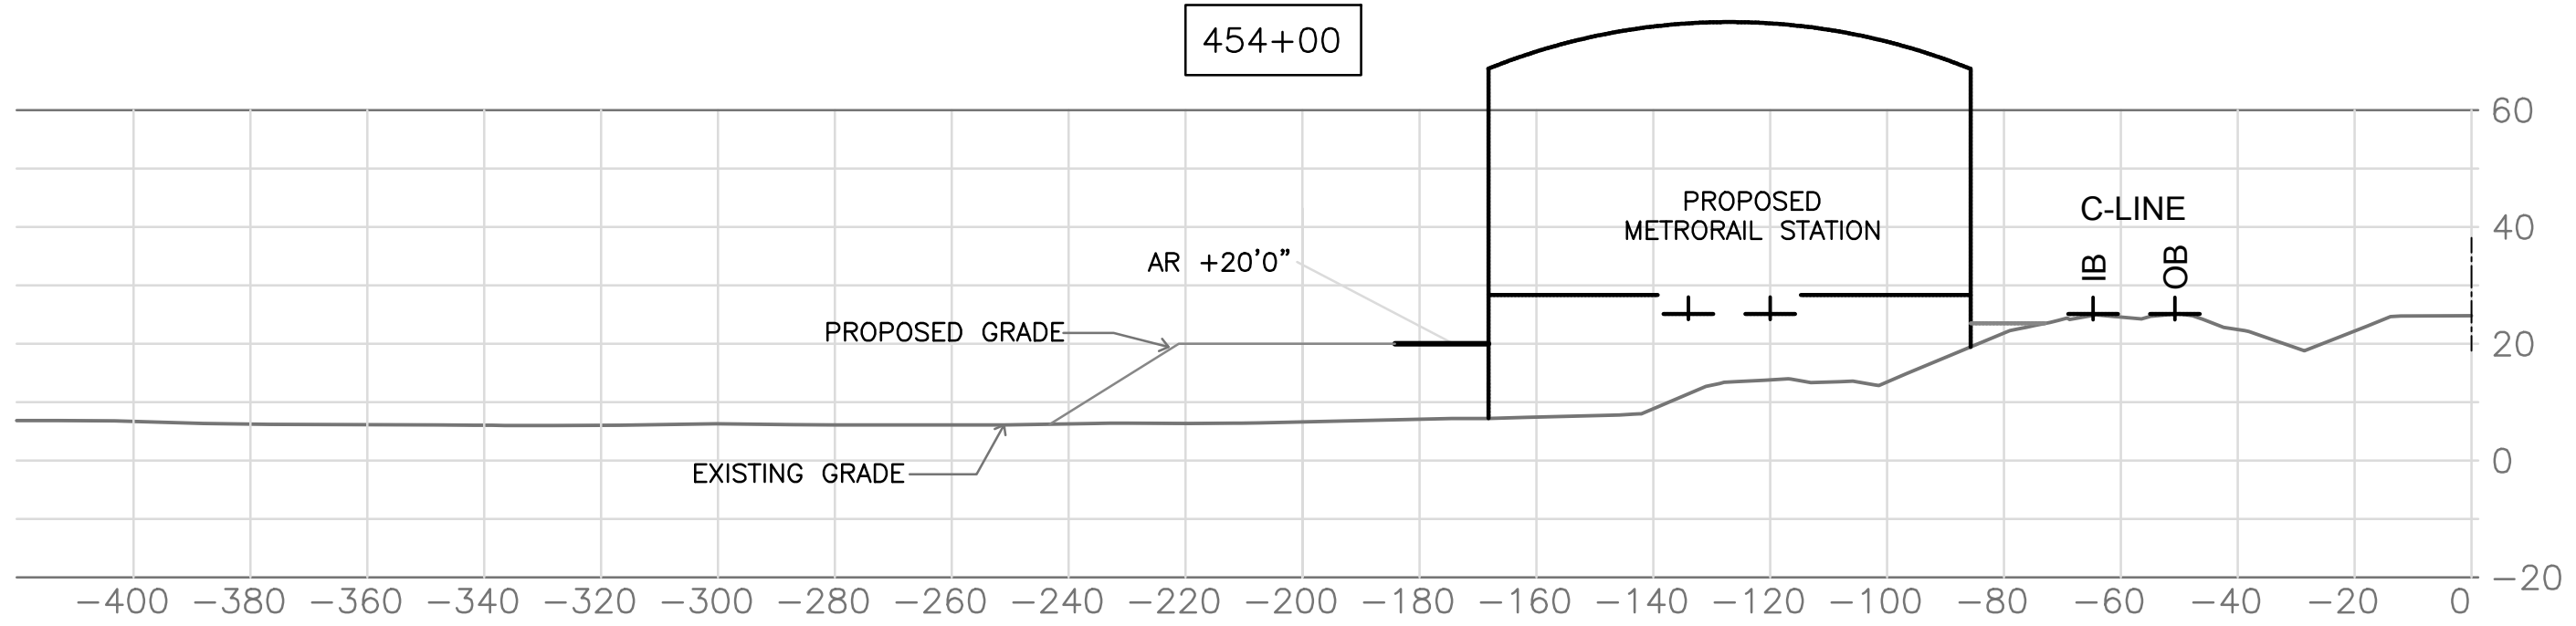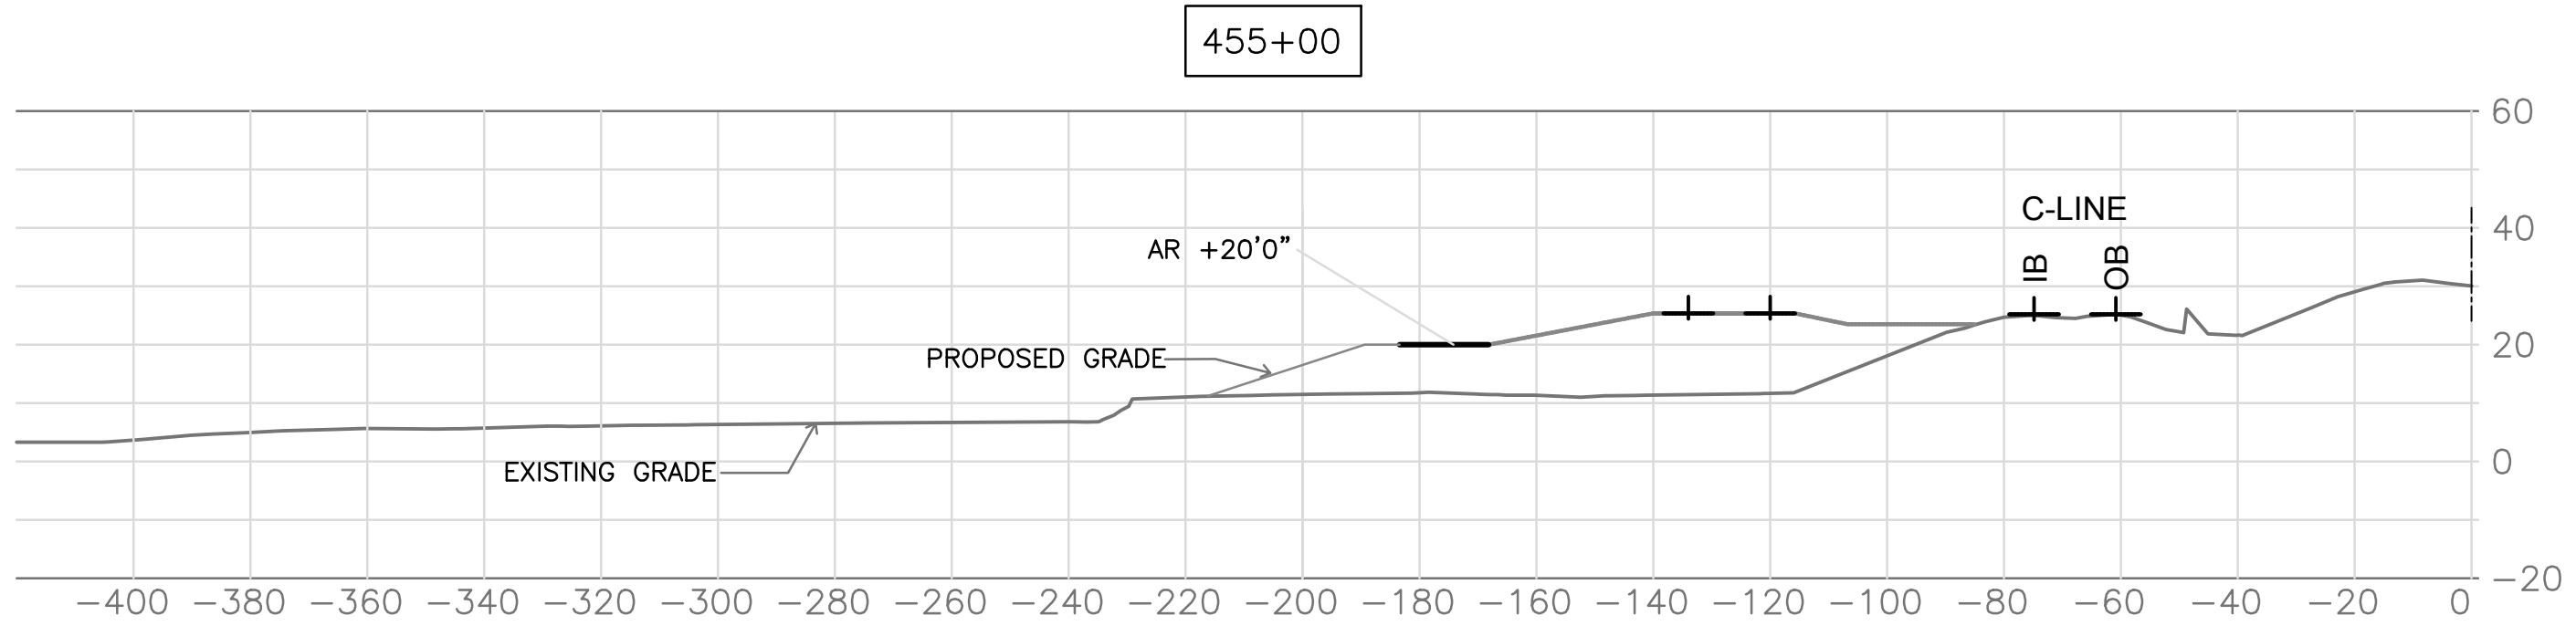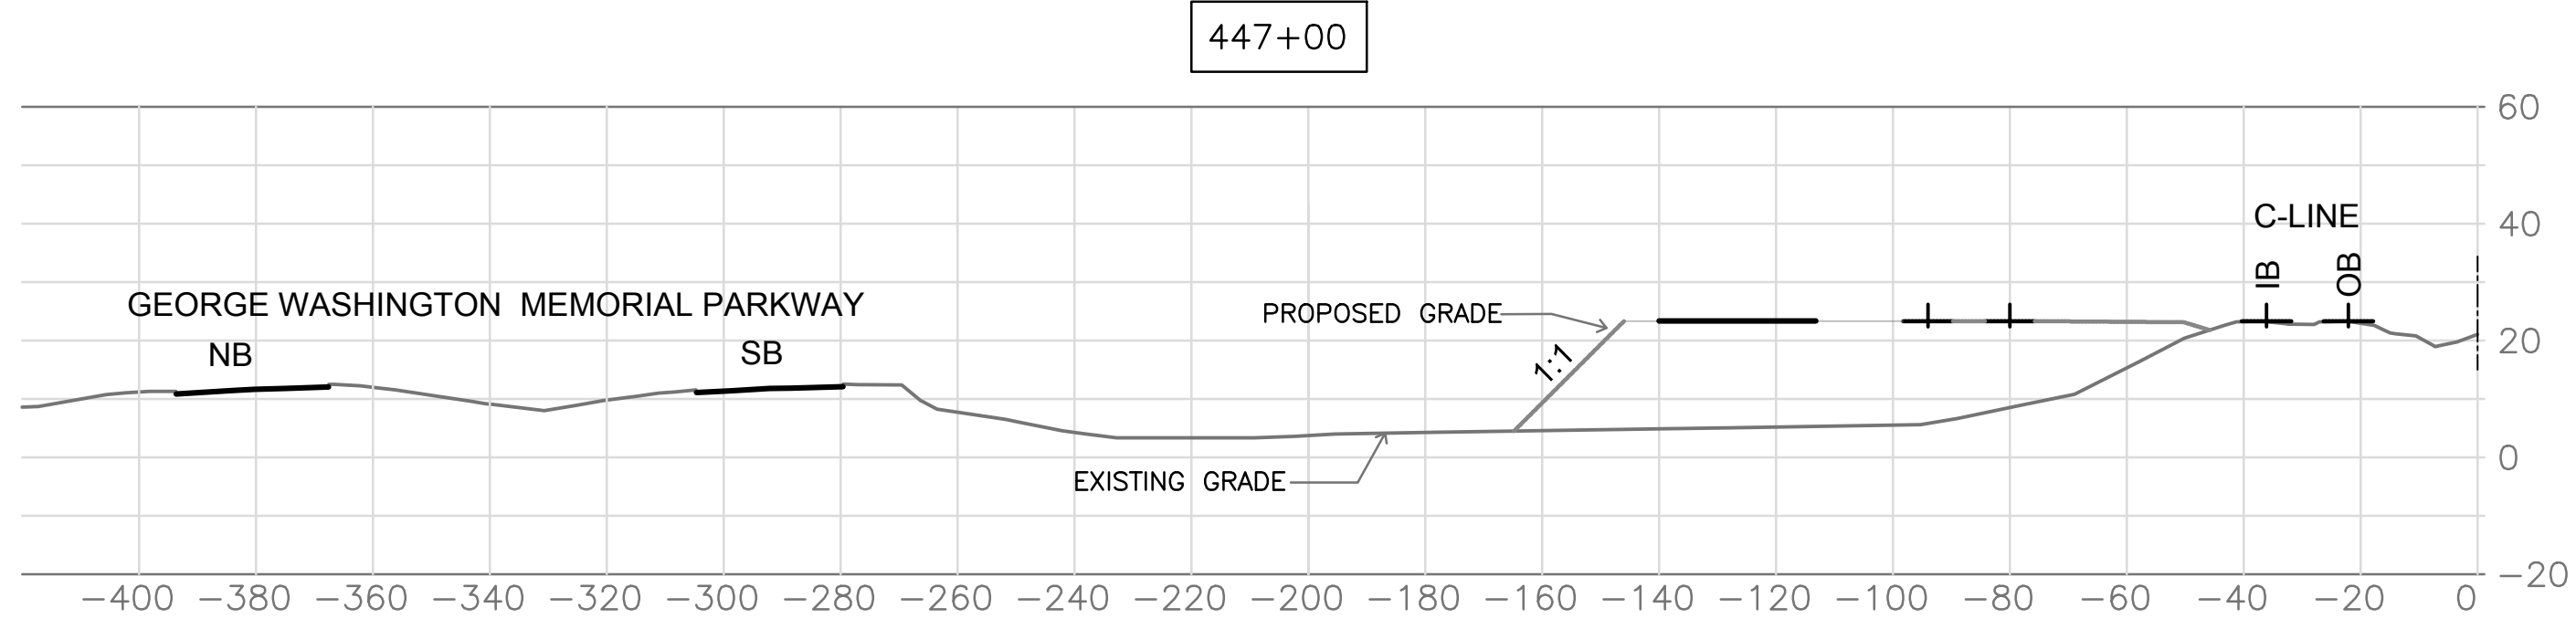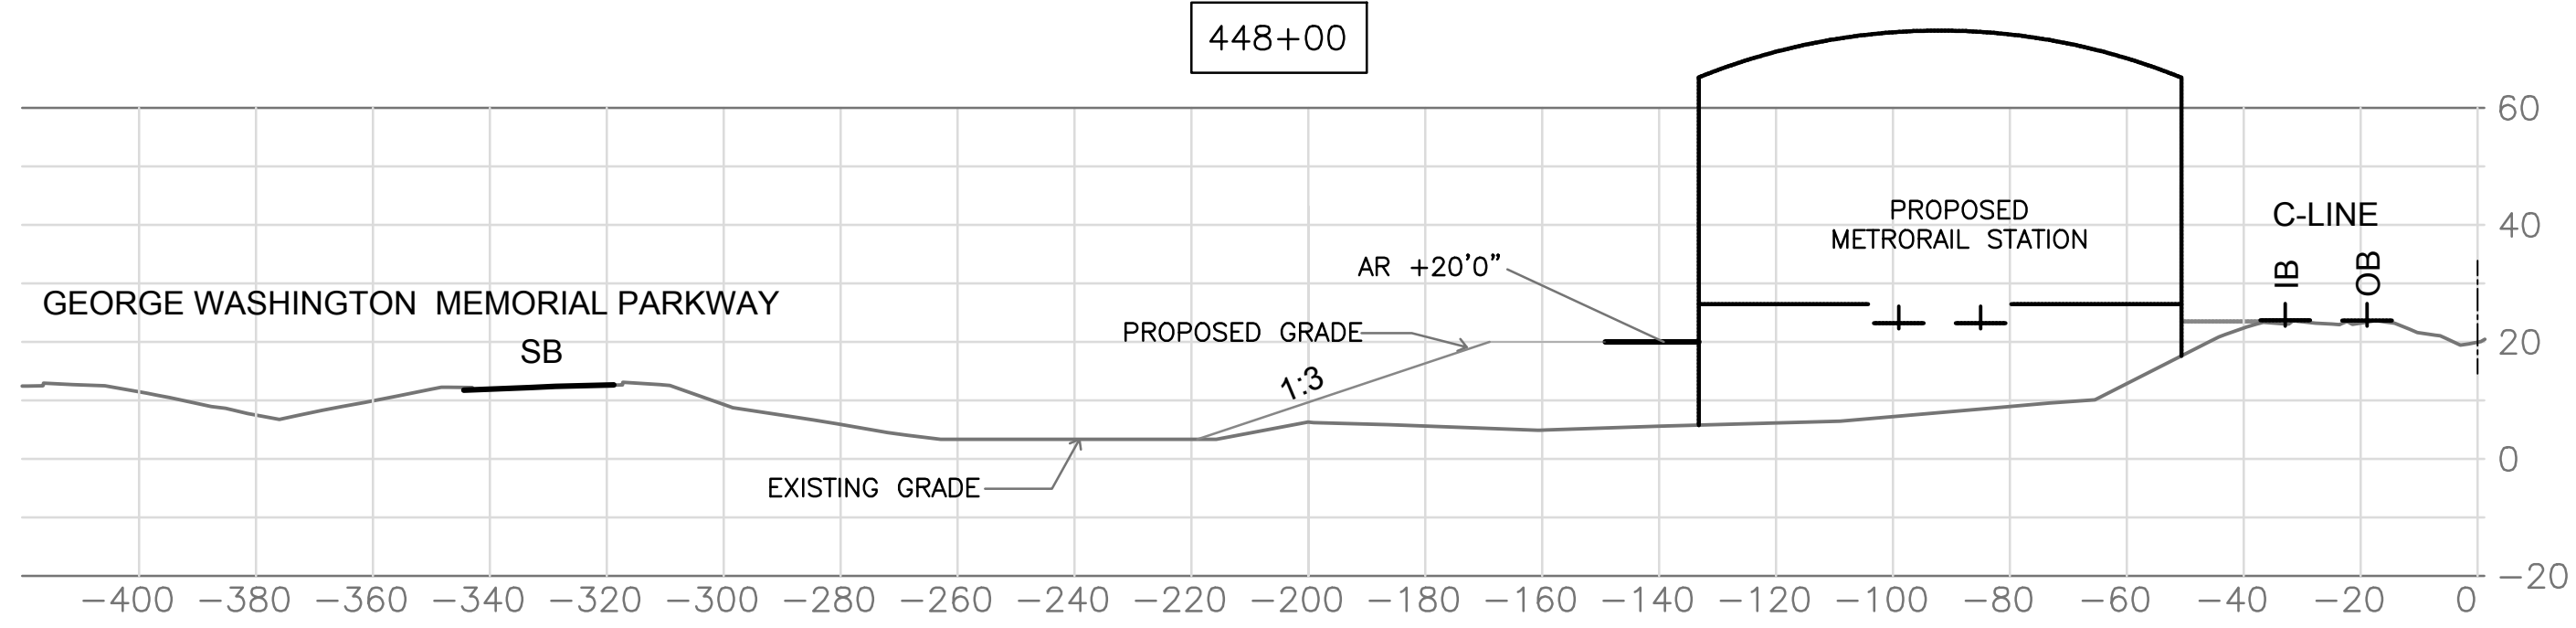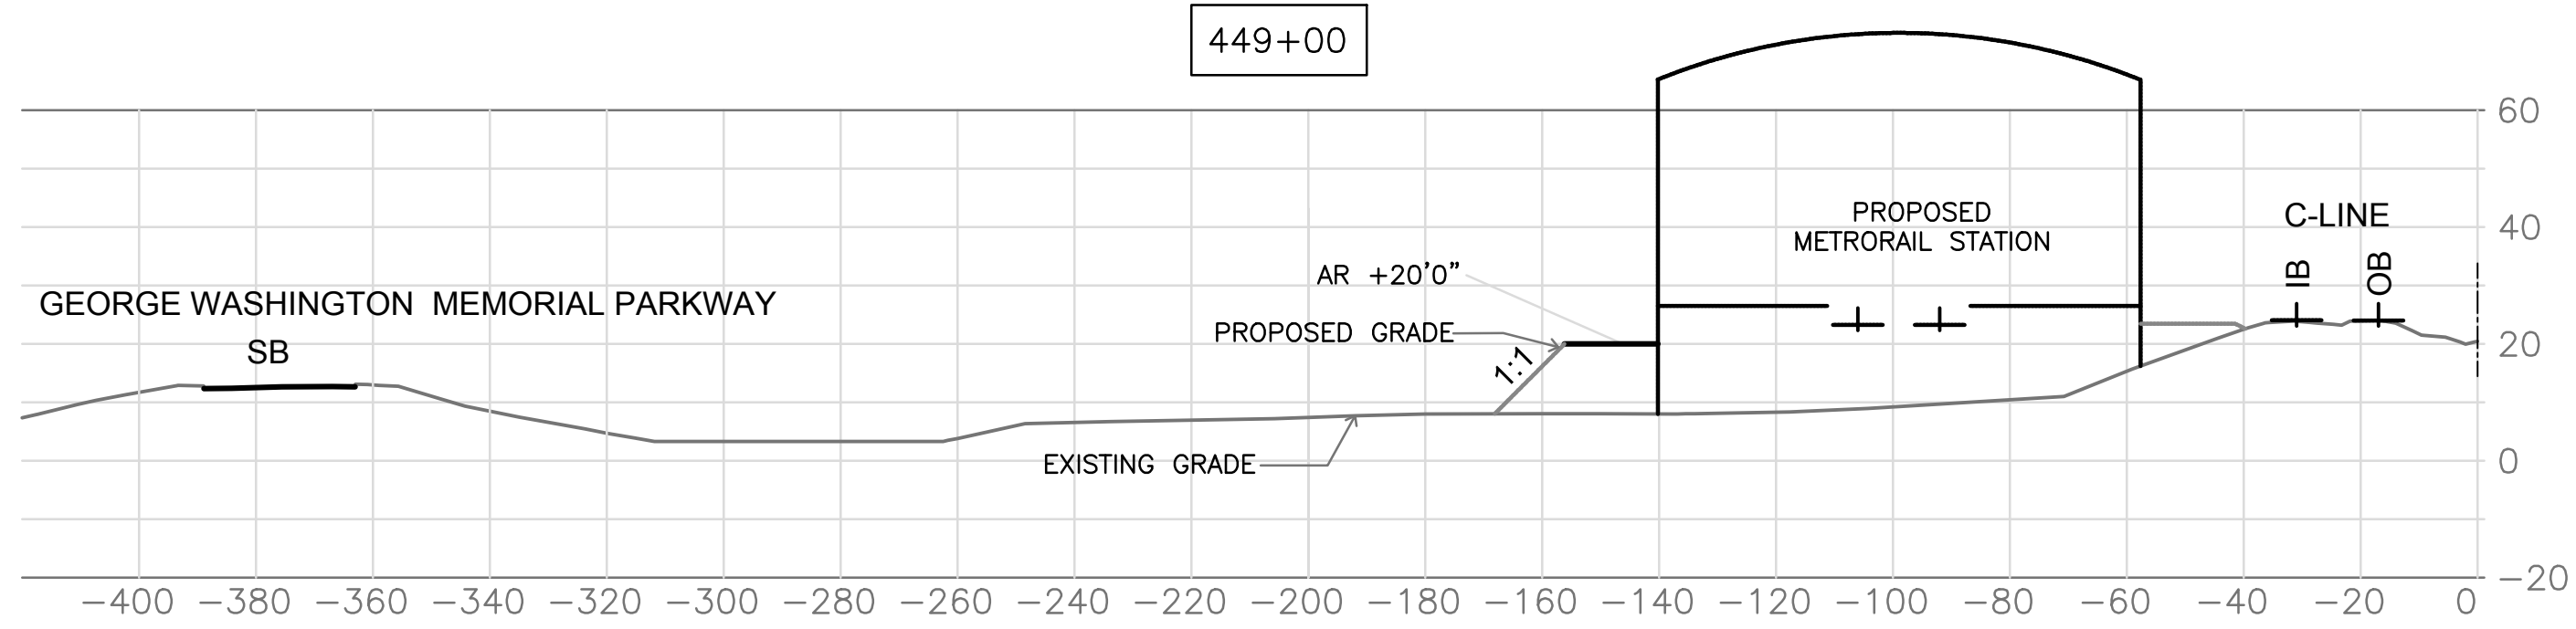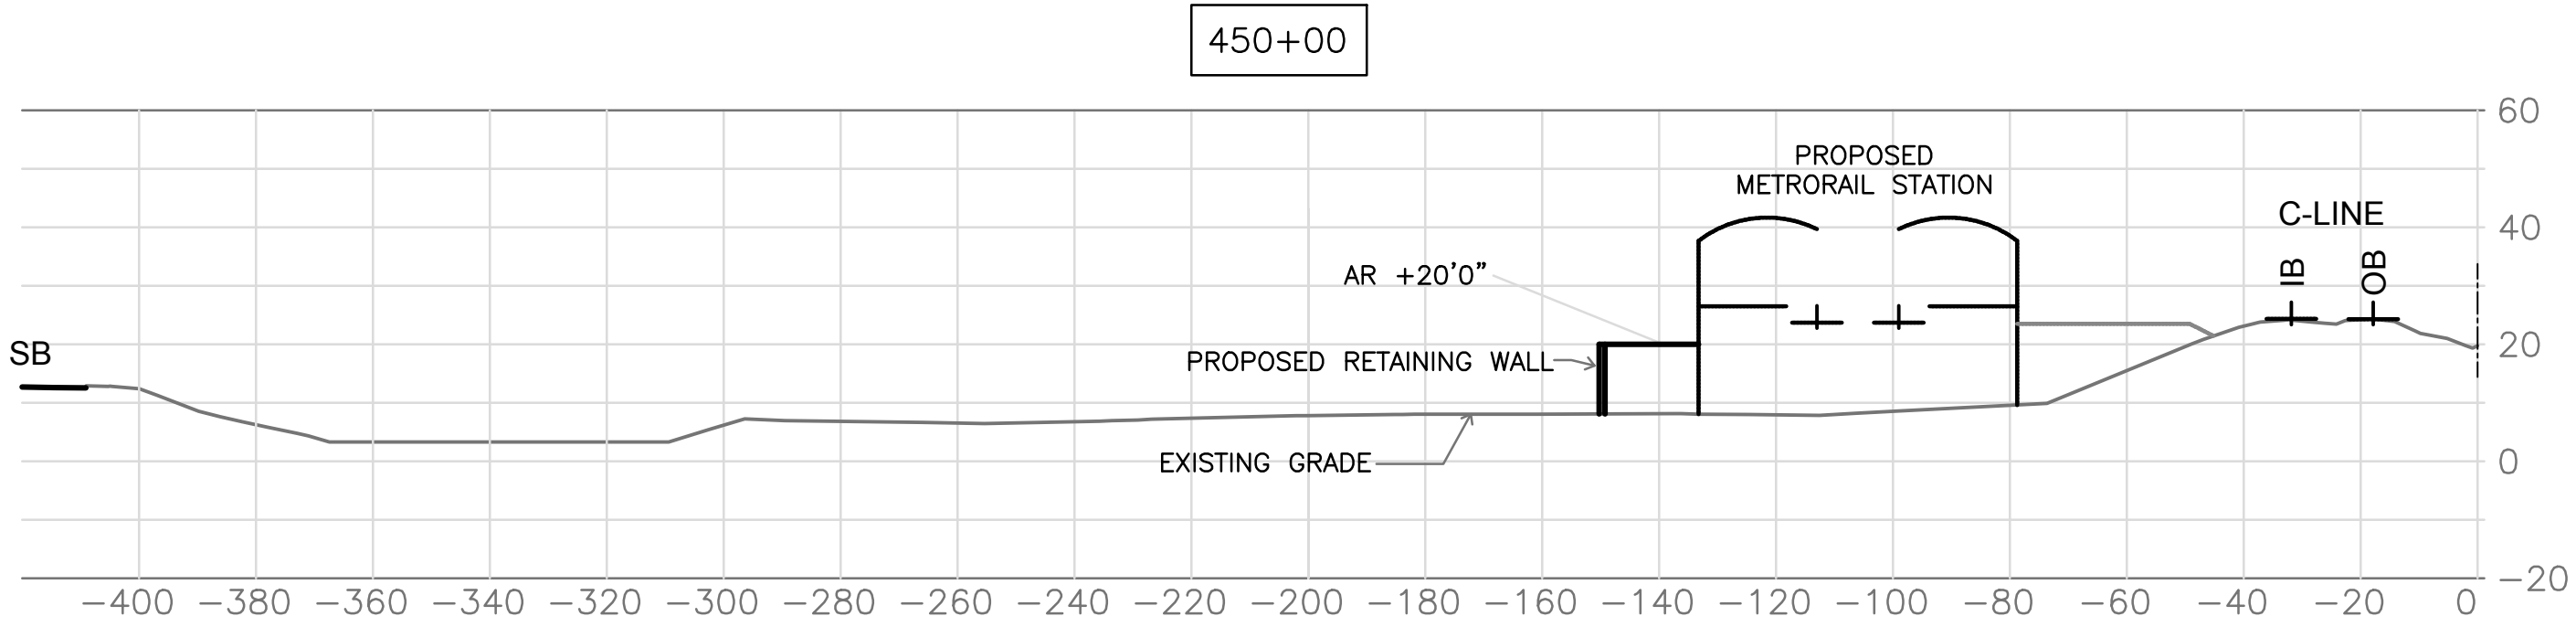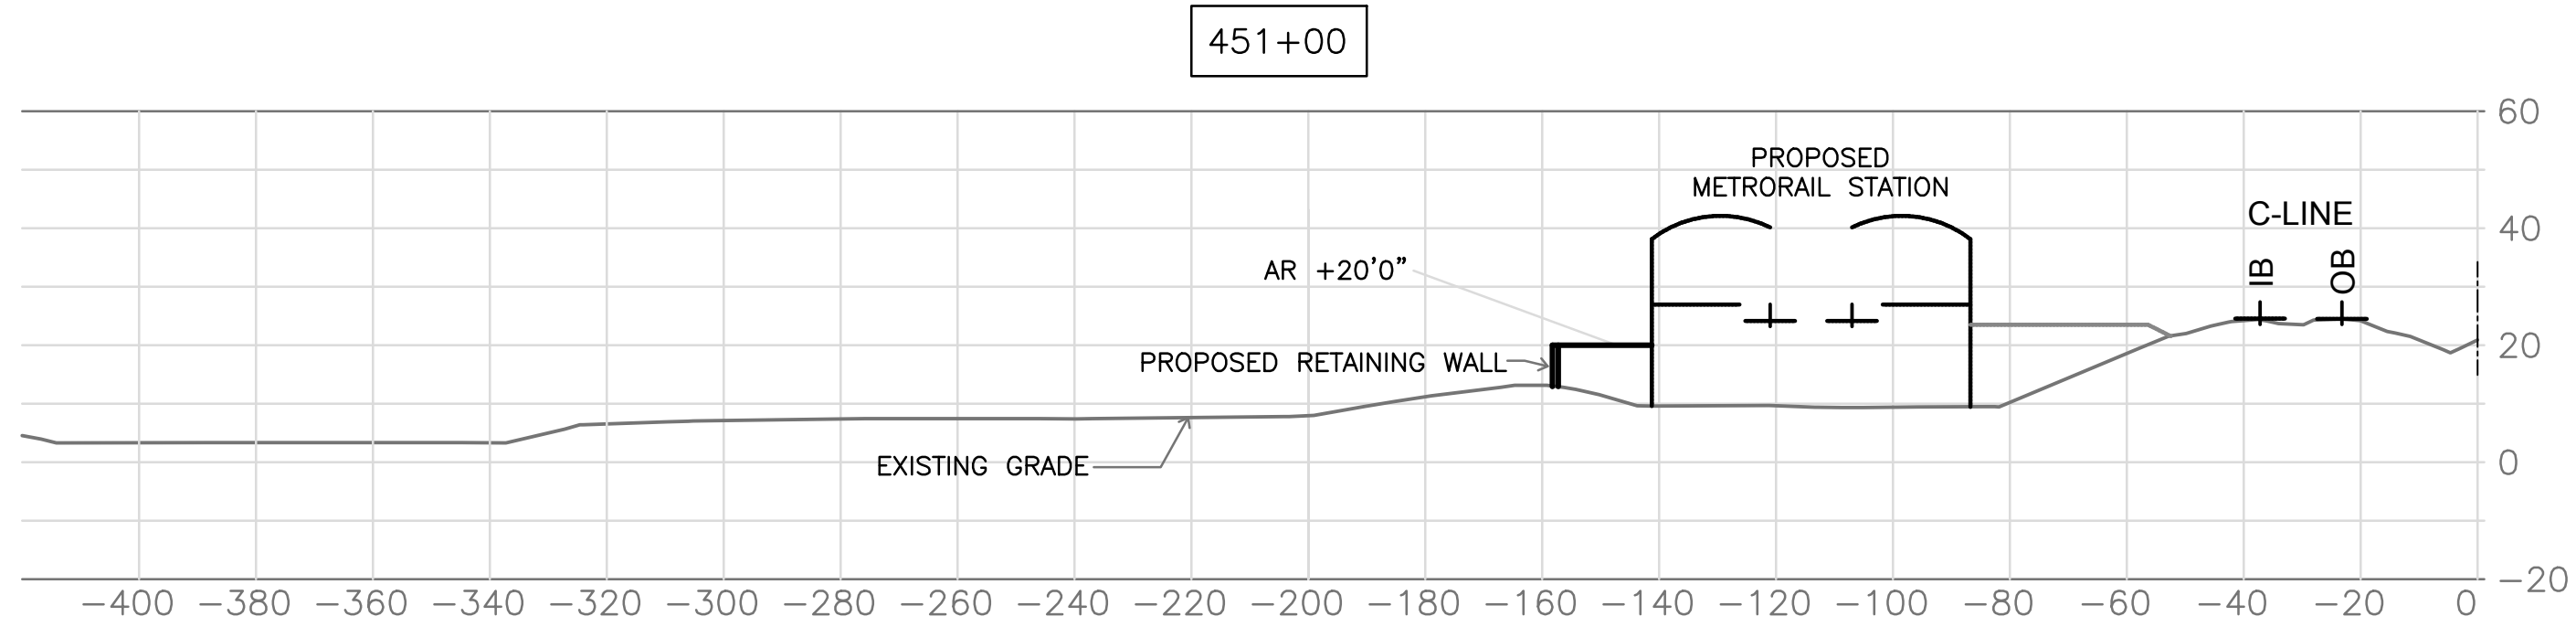

AR = ACCESS ROAD
IB = INBOUND TRACK
OB = OUTBOUND TRACK

APPROVED	
SPECIAL USE PERMIT NO. _____	
DEPARTMENT OF PLANNING & ZONING	
DIRECTOR _____	DATE _____
DEPARTMENT OF TRANSPORTATION & ENVIRONMENTAL SERVICES	
SITE PLAN NO. _____	
DIRECTOR _____	DATE _____
CHAIRMAN, PLANNING COMMISSION _____	
DATE RECORDED _____	
INSTRUMENT NO. _____	DEED BOOK NO. _____
PAGE NO. _____	

DESIGNED	DATE	REFERENCE DRAWINGS		REVISIONS	
		NUMBER	DESCRIPTION	DATE	BY
DRAWN	MR			02/26/16	MR
CHECKED	MP			03/31/16	NB
APPROVED	...				




WASHINGTON METROPOLITAN AREA TRANSIT AUTHORITY
DEPARTMENT OF TRANSIT INFRASTRUCTURE AND ENGINEERING SERVICES
OFFICE OF MAJOR CAPITAL PROJECTS

SUBMITTED _____ DATE _____ APPROVED _____ DATE _____
CHIEF ENGINEER

POTOMAC YARD METRORAIL STATION
GENERAL PLANS
DEVELOPMENT PRELIMINARY SITE PLAN
SITE CROSS SECTIONS


SCALE **1" = 30'** DRAWING NO. **C - 09** SHEET NO. **20 OF 27**

C:\Users\elham\Desktop\1202_Potomac Yard_30% Design\Potomac Yard_A1B_160501_enashkgp2.rvt

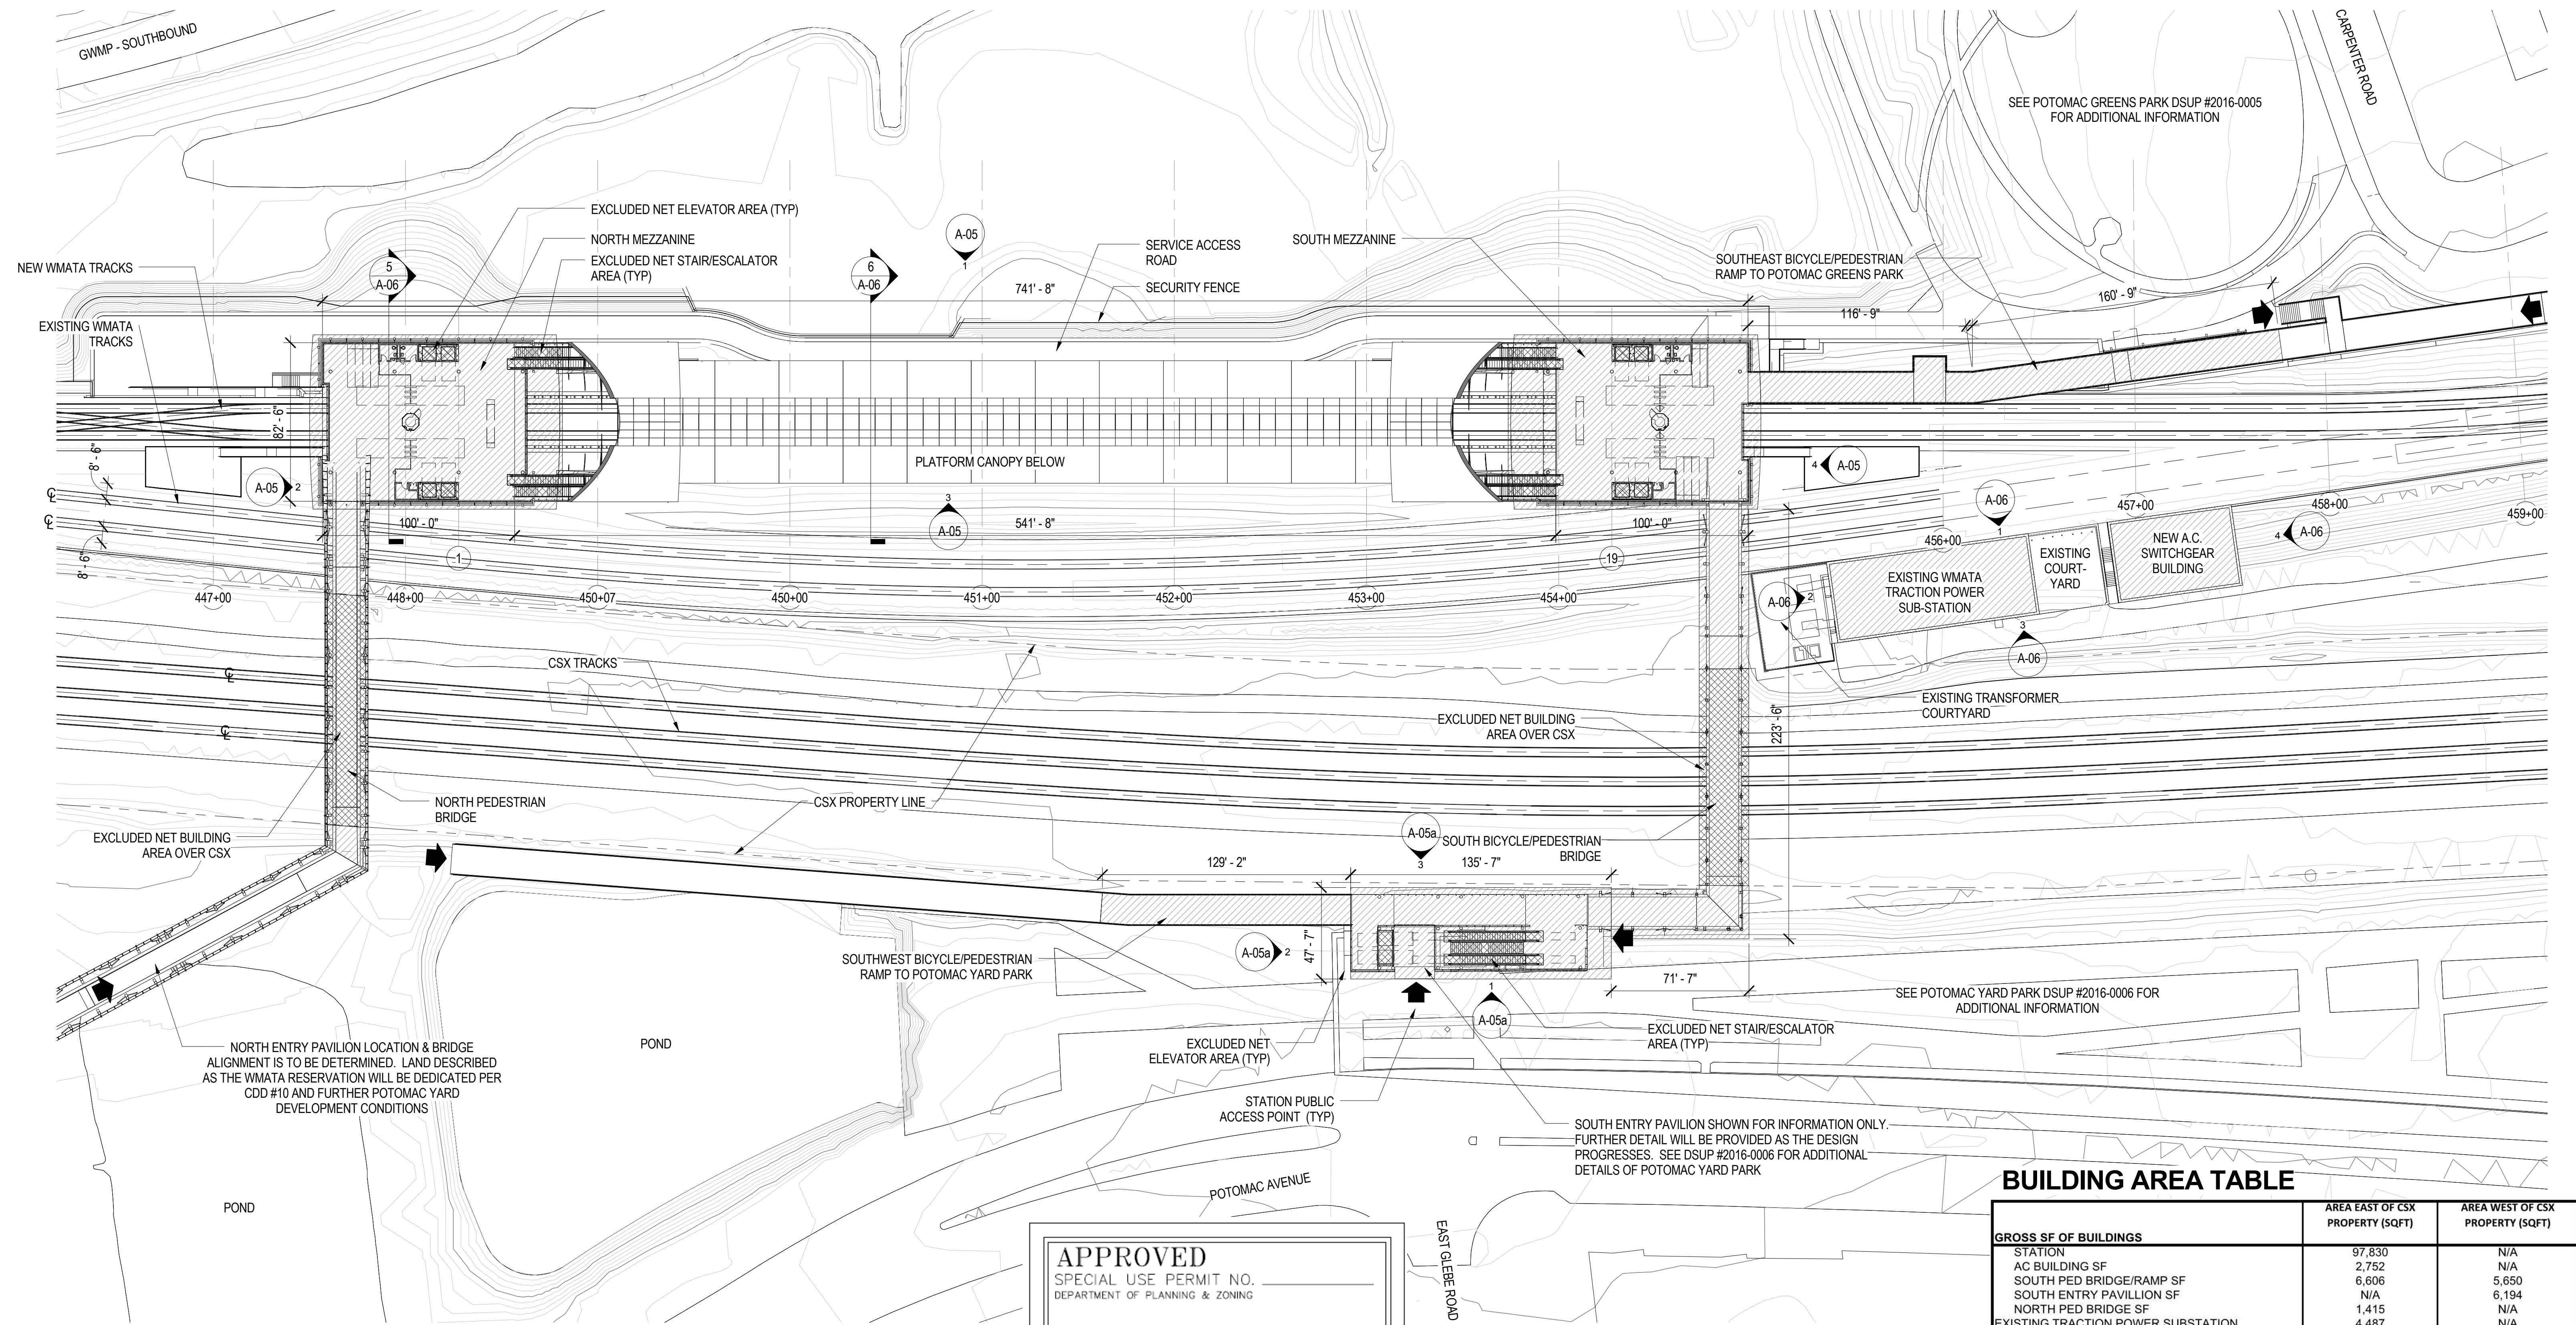

1 FAR PLAN DIAGRAM - MEZZANINE LEVEL
1" = 40'-0"

0' 20' 40' 80'

 

APPROVED
SPECIAL USE PERMIT NO. _____
DEPARTMENT OF PLANNING & ZONING

DIRECTOR _____ DATE _____

DEPARTMENT OF TRANSPORTATION & ENVIRONMENTAL SERVICES
SITE PLAN NO. _____

DIRECTOR _____ DATE _____

CHAIRMAN, PLANNING COMMISSION _____ DATE _____

DATE RECORDED _____

INSTRUMENT NO. _____ DEED BOOK NO. _____ PAGE NO. _____

BUILDING AREA LEGEND

- GROSS BUILDING AREA
- EXCLUDED NET BUILDING AREA

BUILDING AREA TABLE

	AREA EAST OF CSX PROPERTY (SQFT)	AREA WEST OF CSX PROPERTY (SQFT)
GROSS SF OF BUILDINGS		
STATION	97,830	N/A
AC BUILDING SF	2,752	N/A
SOUTH PED BRIDGE/RAMP SF	6,606	5,650
SOUTH ENTRY PAVILLION SF	N/A	6,194
NORTH PED BRIDGE SF	1,415	N/A
EXISTING TRACTION POWER SUBSTATION	4,487	N/A
TOTAL:	113,090	11,844
NET SF OF BUILDINGS		
STATION	89,426	N/A
AC BUILDING SF	2,752	N/A
SOUTH PED BRIDGE/RAMP SF	6,606	5,650
SOUTH ENTRY PAVILLION SF	N/A	5,423
NORTH PED BRIDGE SF	1,415	N/A
EXISTING TRACTION POWER SUBSTATION	4,487	N/A
TOTAL:	104,686	11,073
FAR EXISTING	0.0167	0
FAR PROPOSED	0.39	0.31

CONTRACT NO. _____


DESIGNED EM 04/27/16
DRAWN EM 05/04/16
CHECKED BG 05/05/16
APPROVED - _____

REFERENCE DRAWINGS

NUMBER	DESCRIPTION

REVISIONS

DATE	BY	DESCRIPTION
02/26/16	EM	REVISED PER CITY COMMENTS
03/31/16	EM	PER CITY COMMENTS - PRELIMINARY SITE PLAN

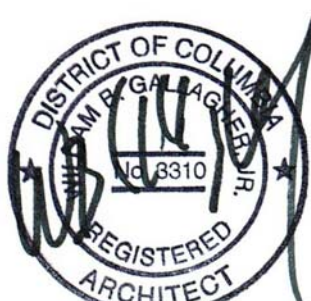

WASHINGTON METROPOLITAN AREA TRANSIT AUTHORITY

DEPARTMENT OF TRANSIT INFRASTRUCTURE AND ENGINEERING SERVICES
OFFICE OF MAJOR CAPITAL PROJECTS

SUBMITTED _____

DATE _____

APPROVED _____

DIRECTOR _____

DATE _____

POTOMAC YARD METRORAIL STATION
GENERAL PLANS
ARCHITECTURAL
MEZZANINE LEVEL FAR DIAGRAM

SCALE:
As indicated

DRAWING NO.
A-01

SHEET NO.
22 OF 27

APPROVED

SPECIAL USE PERMIT NO. _____

DEPARTMENT OF PLANNING & ZONING

DIRECTOR _____

DATE _____

DEPARTMENT OF TRANSPORTATION & ENVIRONMENTAL SERVICES

SITE PLAN NO. _____

DIRECTOR _____

DATE _____

CHAIRMAN, PLANNING COMMISSION _____

DATE _____


DATE RECORDED _____

INSTRUMENT NO. _____

DEED BOOK NO. _____

PAGE NO. _____

2 FAR PLAN DIAGRAM - LOWER LEVEL

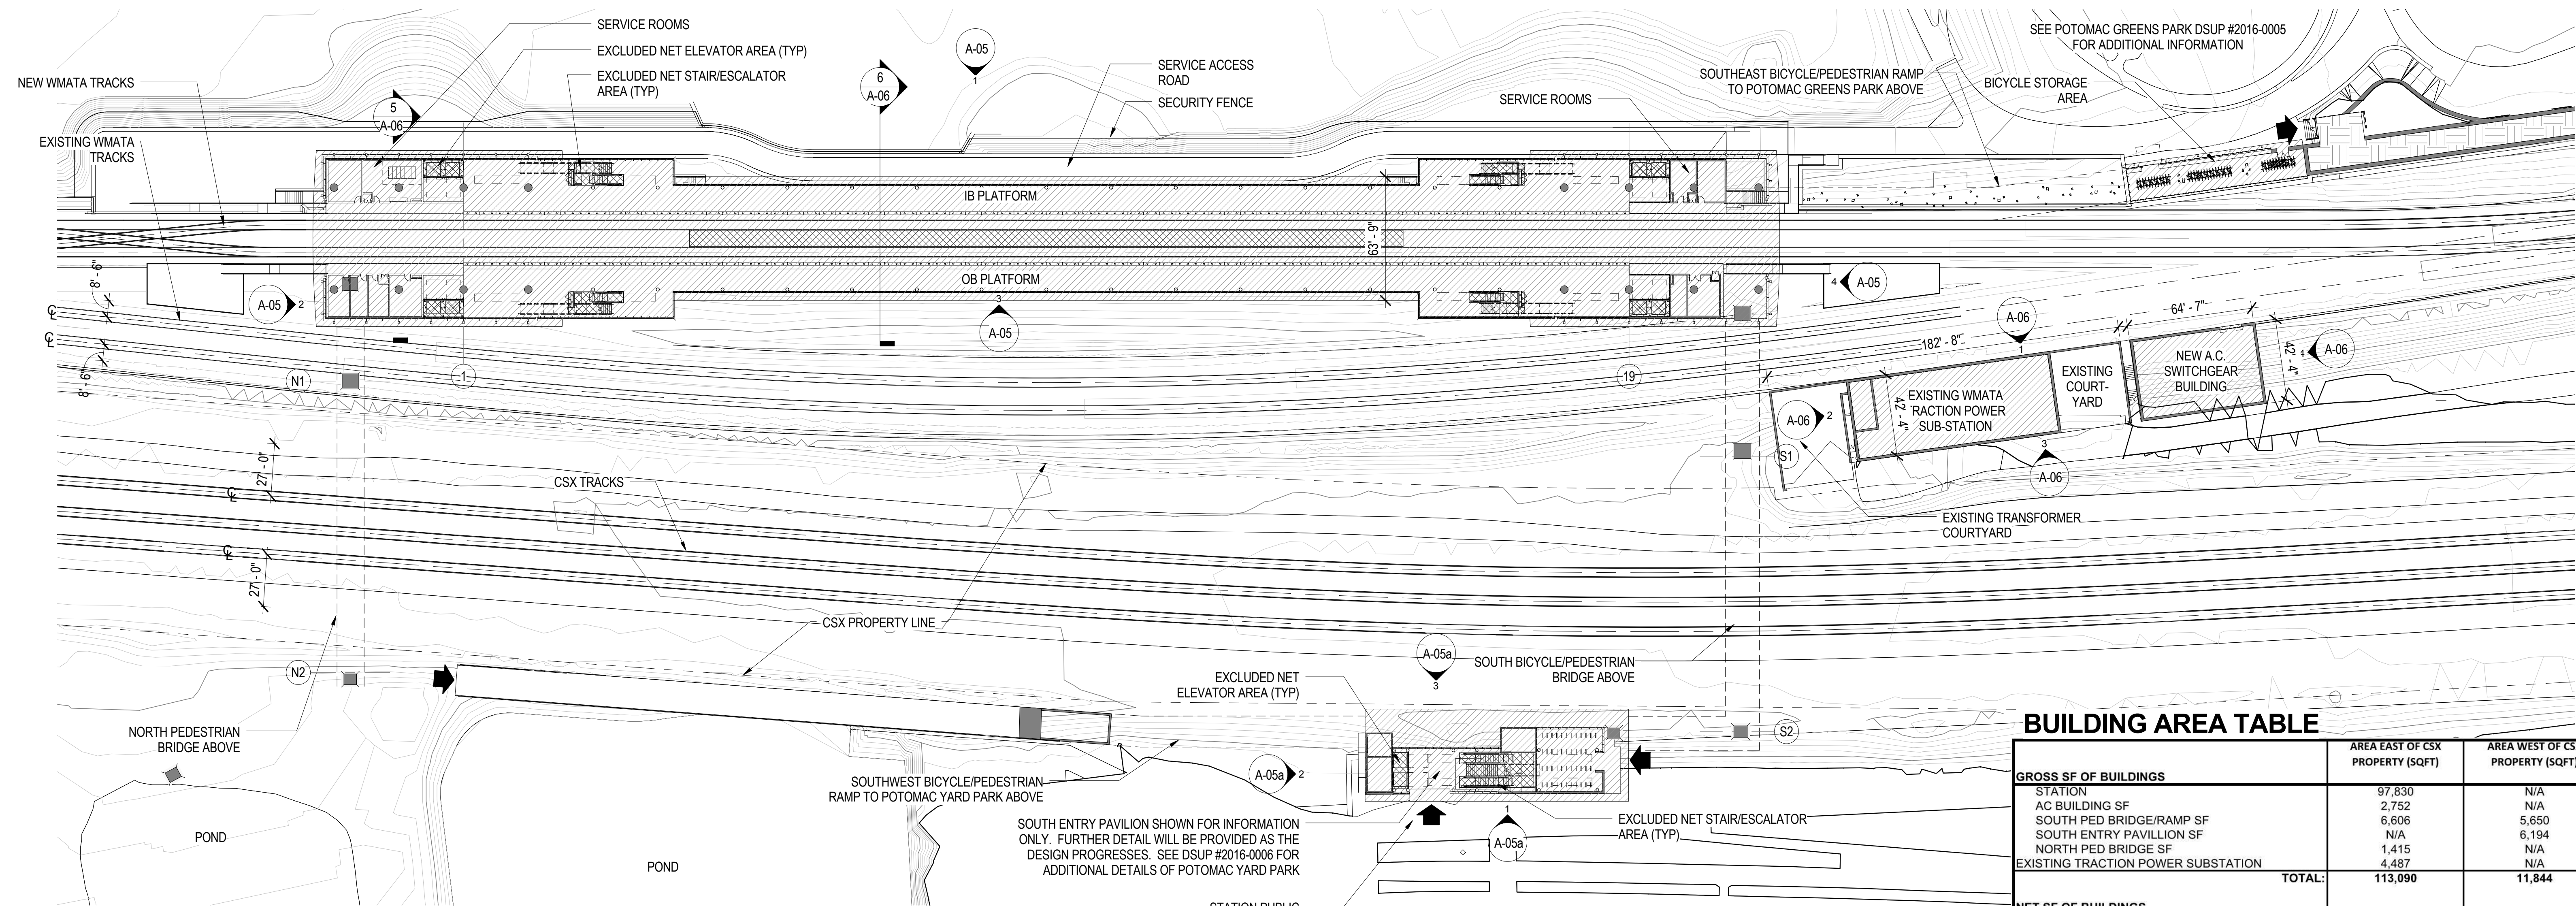


1 FAR PLAN DIAGRAM - PLATFORM LEVEL



BUILDING AREA TABLE

	AREA EAST OF CSX PROPERTY (SQFT)	AREA WEST OF CSX PROPERTY (SQFT)
GROSS SF OF BUILDINGS		
STATION	97,830	N/A
AC BUILDING SF	2,752	N/A
SOUTH PED BRIDGE/RAMP SF	6,606	5,650
SOUTH ENTRY PAVILLION SF	N/A	6,194
NORTH PED BRIDGE SF	1,415	N/A
EXISTING TRACTION POWER SUBSTATION	4,487	N/A
TOTAL:	113,090	11,844
NET SF OF BUILDINGS		
STATION	89,426	N/A
AC BUILDING SF	2,752	N/A
SOUTH PED BRIDGE/RAMP SF	6,606	5,650
SOUTH ENTRY PAVILLION SF	N/A	5,423
NORTH PED BRIDGE SF	1,415	N/A
EXISTING TRACTION POWER SUBSTATION	4,487	N/A
TOTAL:	104,686	11,073
FAR EXISTING	0.0167	0
FAR PROPOSED	0.39	0.31

BUILDING AREA LEGEND

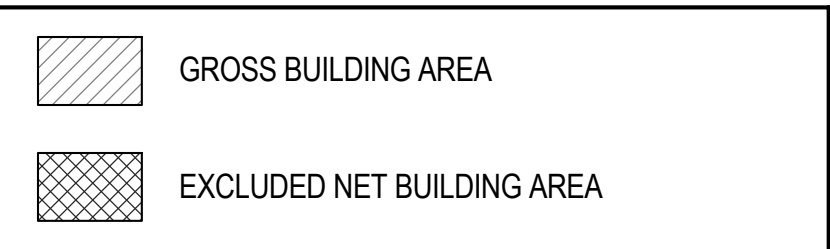

C:\Users\therm\Desktop\1202_Potomac Yard_30% Design\Potomac Yard_Alt B_160501_emanahp2.rvt

DESIGNED EM	04/27/16	DATE	05/04/16	DATE	05/05/16	DATE	05/05/16	DATE	05/05/16
DRAWN EM	05/04/16	DATE	05/05/16	DATE	05/05/16	DATE	05/05/16	DATE	05/05/16
CHECKED BG	05/05/16	DATE	05/05/16	DATE	05/05/16	DATE	05/05/16	DATE	05/05/16
APPROVED -		DATE		DATE		DATE		DATE	

NUMBER	DESCRIPTION	DATE	BY	DESCRIPTION
		02/26/16	EM	REVISED PER CITY COMMENTS
		03/31/16	EM	PER CITY COMMENTS - PRELIMINARY SITE PLAN



WASHINGTON METROPOLITAN AREA TRANSIT AUTHORITY
DEPARTMENT OF TRANSIT INFRASTRUCTURE AND ENGINEERING SERVICES
OFFICE OF MAJOR CAPITAL PROJECTS


SUBMITTED _____ DATE _____ APPROVED _____ DIRECTOR _____ DATE _____

POTOMAC YARD METRORAIL STATION
GENERAL PLANS
ARCHITECTURAL
PLATFORM LEVEL FAR DIAGRAM

SCALE: As indicated
DRAWING NO. A-02
SHEET NO. 23 OF 27

CONTRACT NO. -

C:\Users\elham\Desktop\1202_Potomac Yard_30% Design\Potomac Yard_A1B_160501_emanahkgp2.dwg 5/6/2016 3:37:33 PM

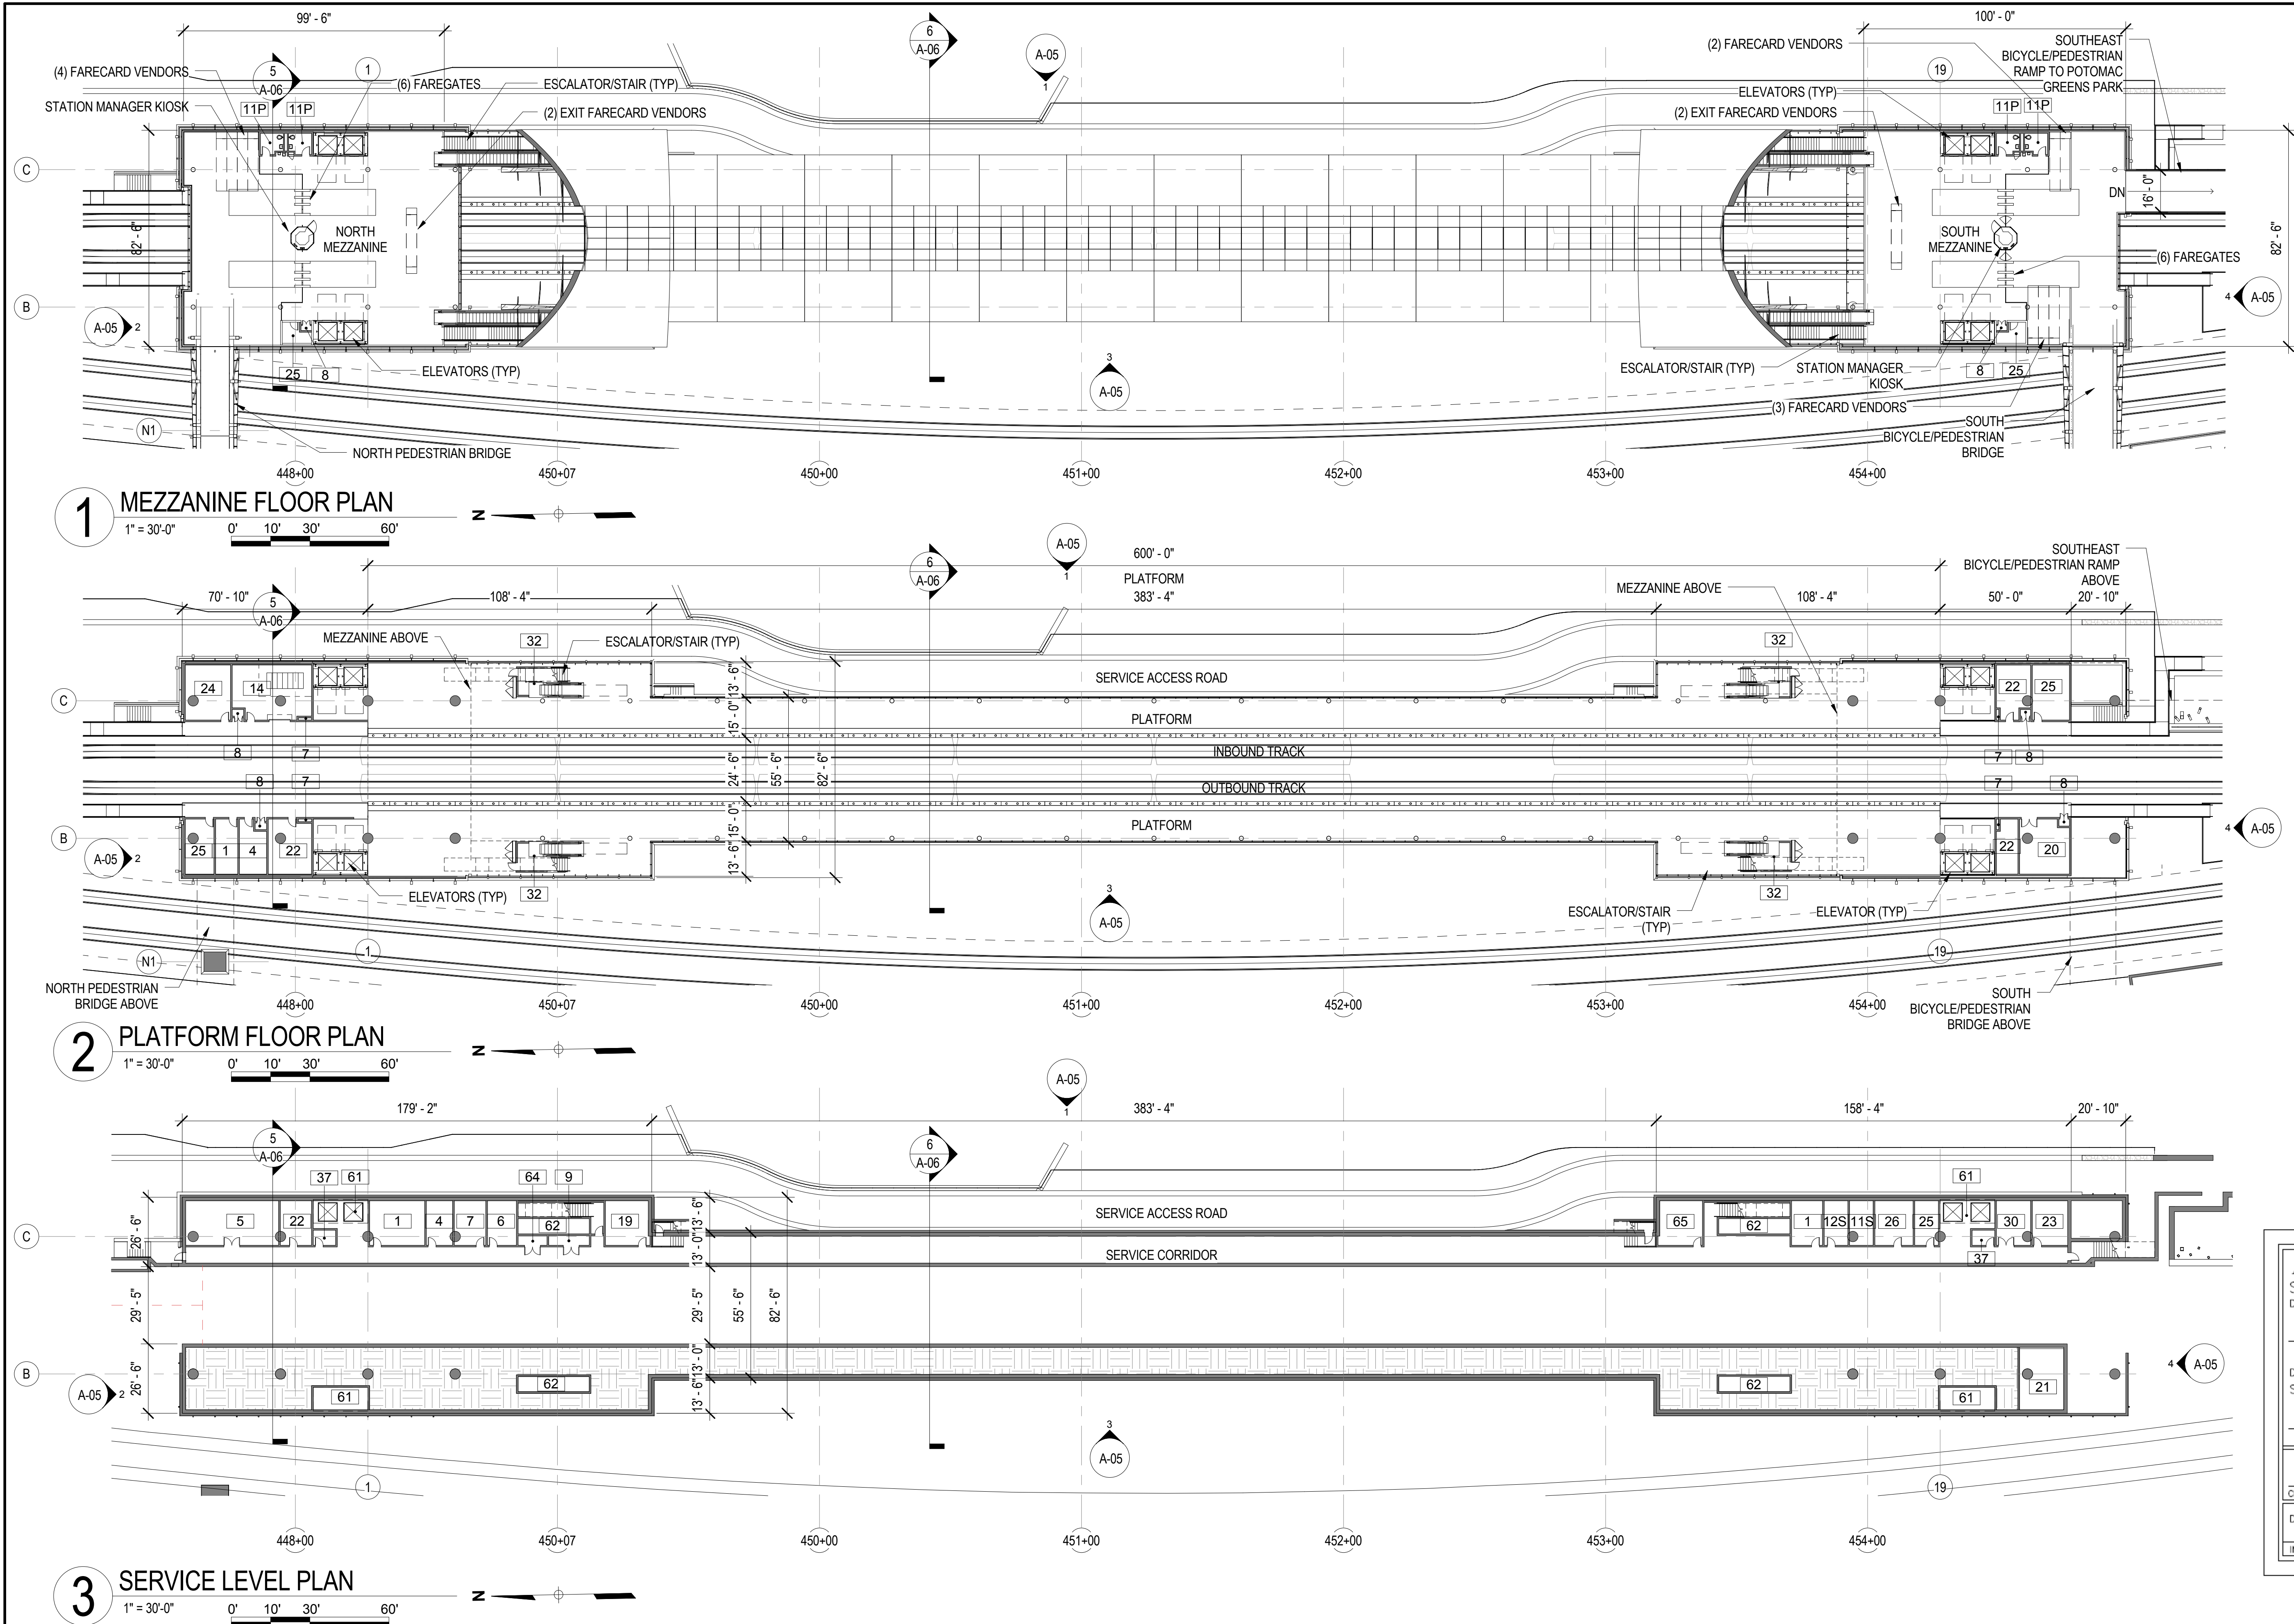

ROOM KEY	
1	MECHANICAL ROOM
4	COMMS ROOM
5	AUTOMATIC TRAIN CONTROL ROOM
6	OPERATIONS ROOM
7	EMERGENCY TRIP STATION
7	TELECOMM
8	FIRE EQUIPMENT CABINET
9	CLEANER
11P	PUBLIC WASHROOM
11S	WOMENS STAFF RESTROOM
12S	MENS STAFF RESTROOM
14	D.C. TIEBREAKER ROOM
19	MAINTENANCE ROOM
20	EDR
21	CABLE VAULT
22	ELEVATOR MACHINE ROOM
23	EJECTOR RM.
24	CART STORAGE
25	ELEC. CAB.
25	ELECTRICAL CABINET ROOM
26	WATER SERVICE ROOM
30	PLNT STORAGE
32	ESCALATOR CONTROL ROOM
37	STORAGE
57	ELEVATOR MACHINE ROOM
59	ELECTRICAL CLOSET
60	YARD STORAGE ROOM
61	ELEVATOR PIT
62	ESCALATOR PIT
63	ESCALATOR CONTROL ROOM
64	ELECTRICAL CLOSET
65	BREAKROOM
66	UNASSIGNED
67	MECHANICAL ROOM
68	ESCALATOR CONTROL ROOM
69	ELEVATOR MACHINE ROOM
71	BIKE STORAGE

APPROVED	
SPECIAL USE PERMIT NO. _____	
DEPARTMENT OF PLANNING & ZONING	
DIRECTOR _____	DATE _____
DEPARTMENT OF TRANSPORTATION & ENVIRONMENTAL SERVICES	
SITE PLAN NO. _____	
DIRECTOR _____	DATE _____
CHAIRMAN, PLANNING COMMISSION _____	
DATE RECORDED _____	
INSTRUMENT NO. _____	DEED BOOK NO. _____
PAGE NO. _____	

CONTRACT NO.
-

DESIGNED	EM	04/27/16
DRAWN	EM	05/04/16
CHECKED	BG	05/05/16
APPROVED	-	-


REFERENCE DRAWINGS	
NUMBER	DESCRIPTION

REVISIONS		
DATE	BY	DESCRIPTION
02/26/16	EM	REVISED PER CITY COMMENTS
03/31/16	EM	PER CITY COMMENTS - PRELIMINARY SITE PLAN




WASHINGTON METROPOLITAN AREA TRANSIT AUTHORITY	
DEPARTMENT OF TRANSIT INFRASTRUCTURE AND ENGINEERING SERVICES	
OFFICE OF MAJOR CAPITAL PROJECTS	
SUBMITTED _____	APPROVED _____
DATE _____	DIRECTOR _____
DATE _____	

POTOMAC YARD METRORAIL STATION	
GENERAL PLANS	
ARCHITECTURAL	
STATION FLOOR PLANS	
SCALE: 1" = 30'-0"	DRAWING NO. A-03
SHEET NO. 24	OF 27

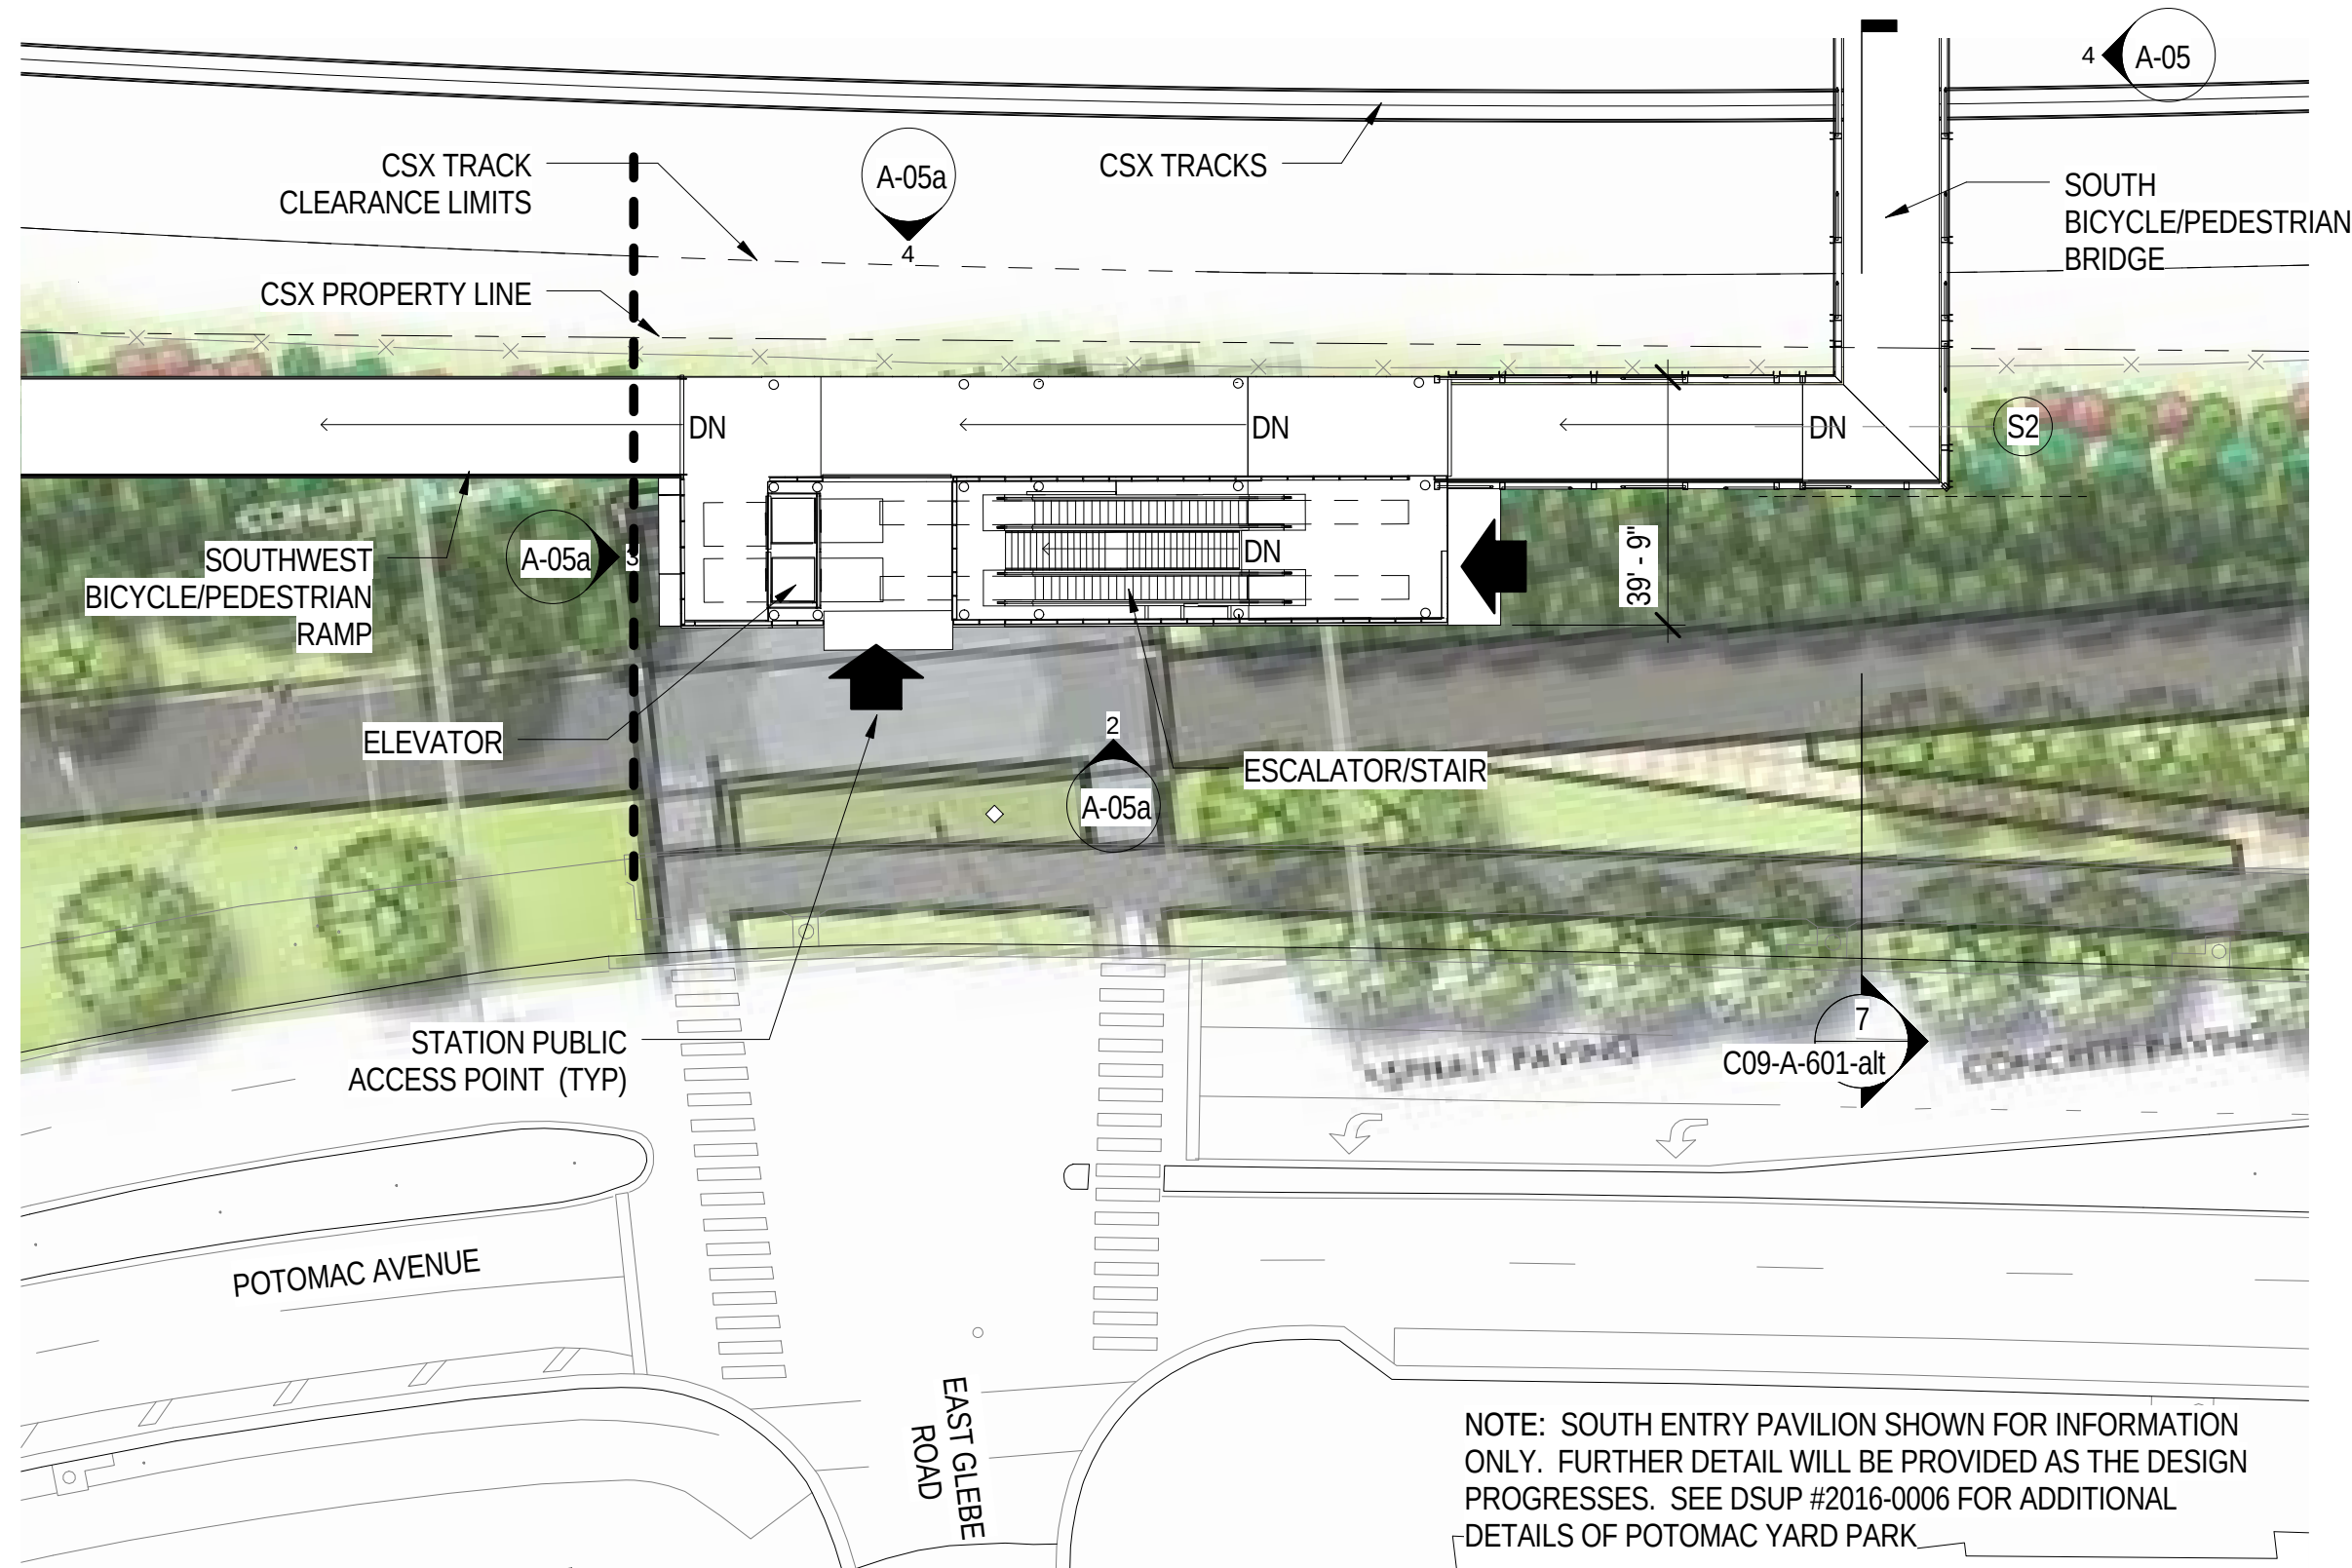

1 SOUTH ENTRANCE PAVILION PLAN AT MEZZANINE LEVEL
 1" = 30'-0"
 0' 10' 30' 60'

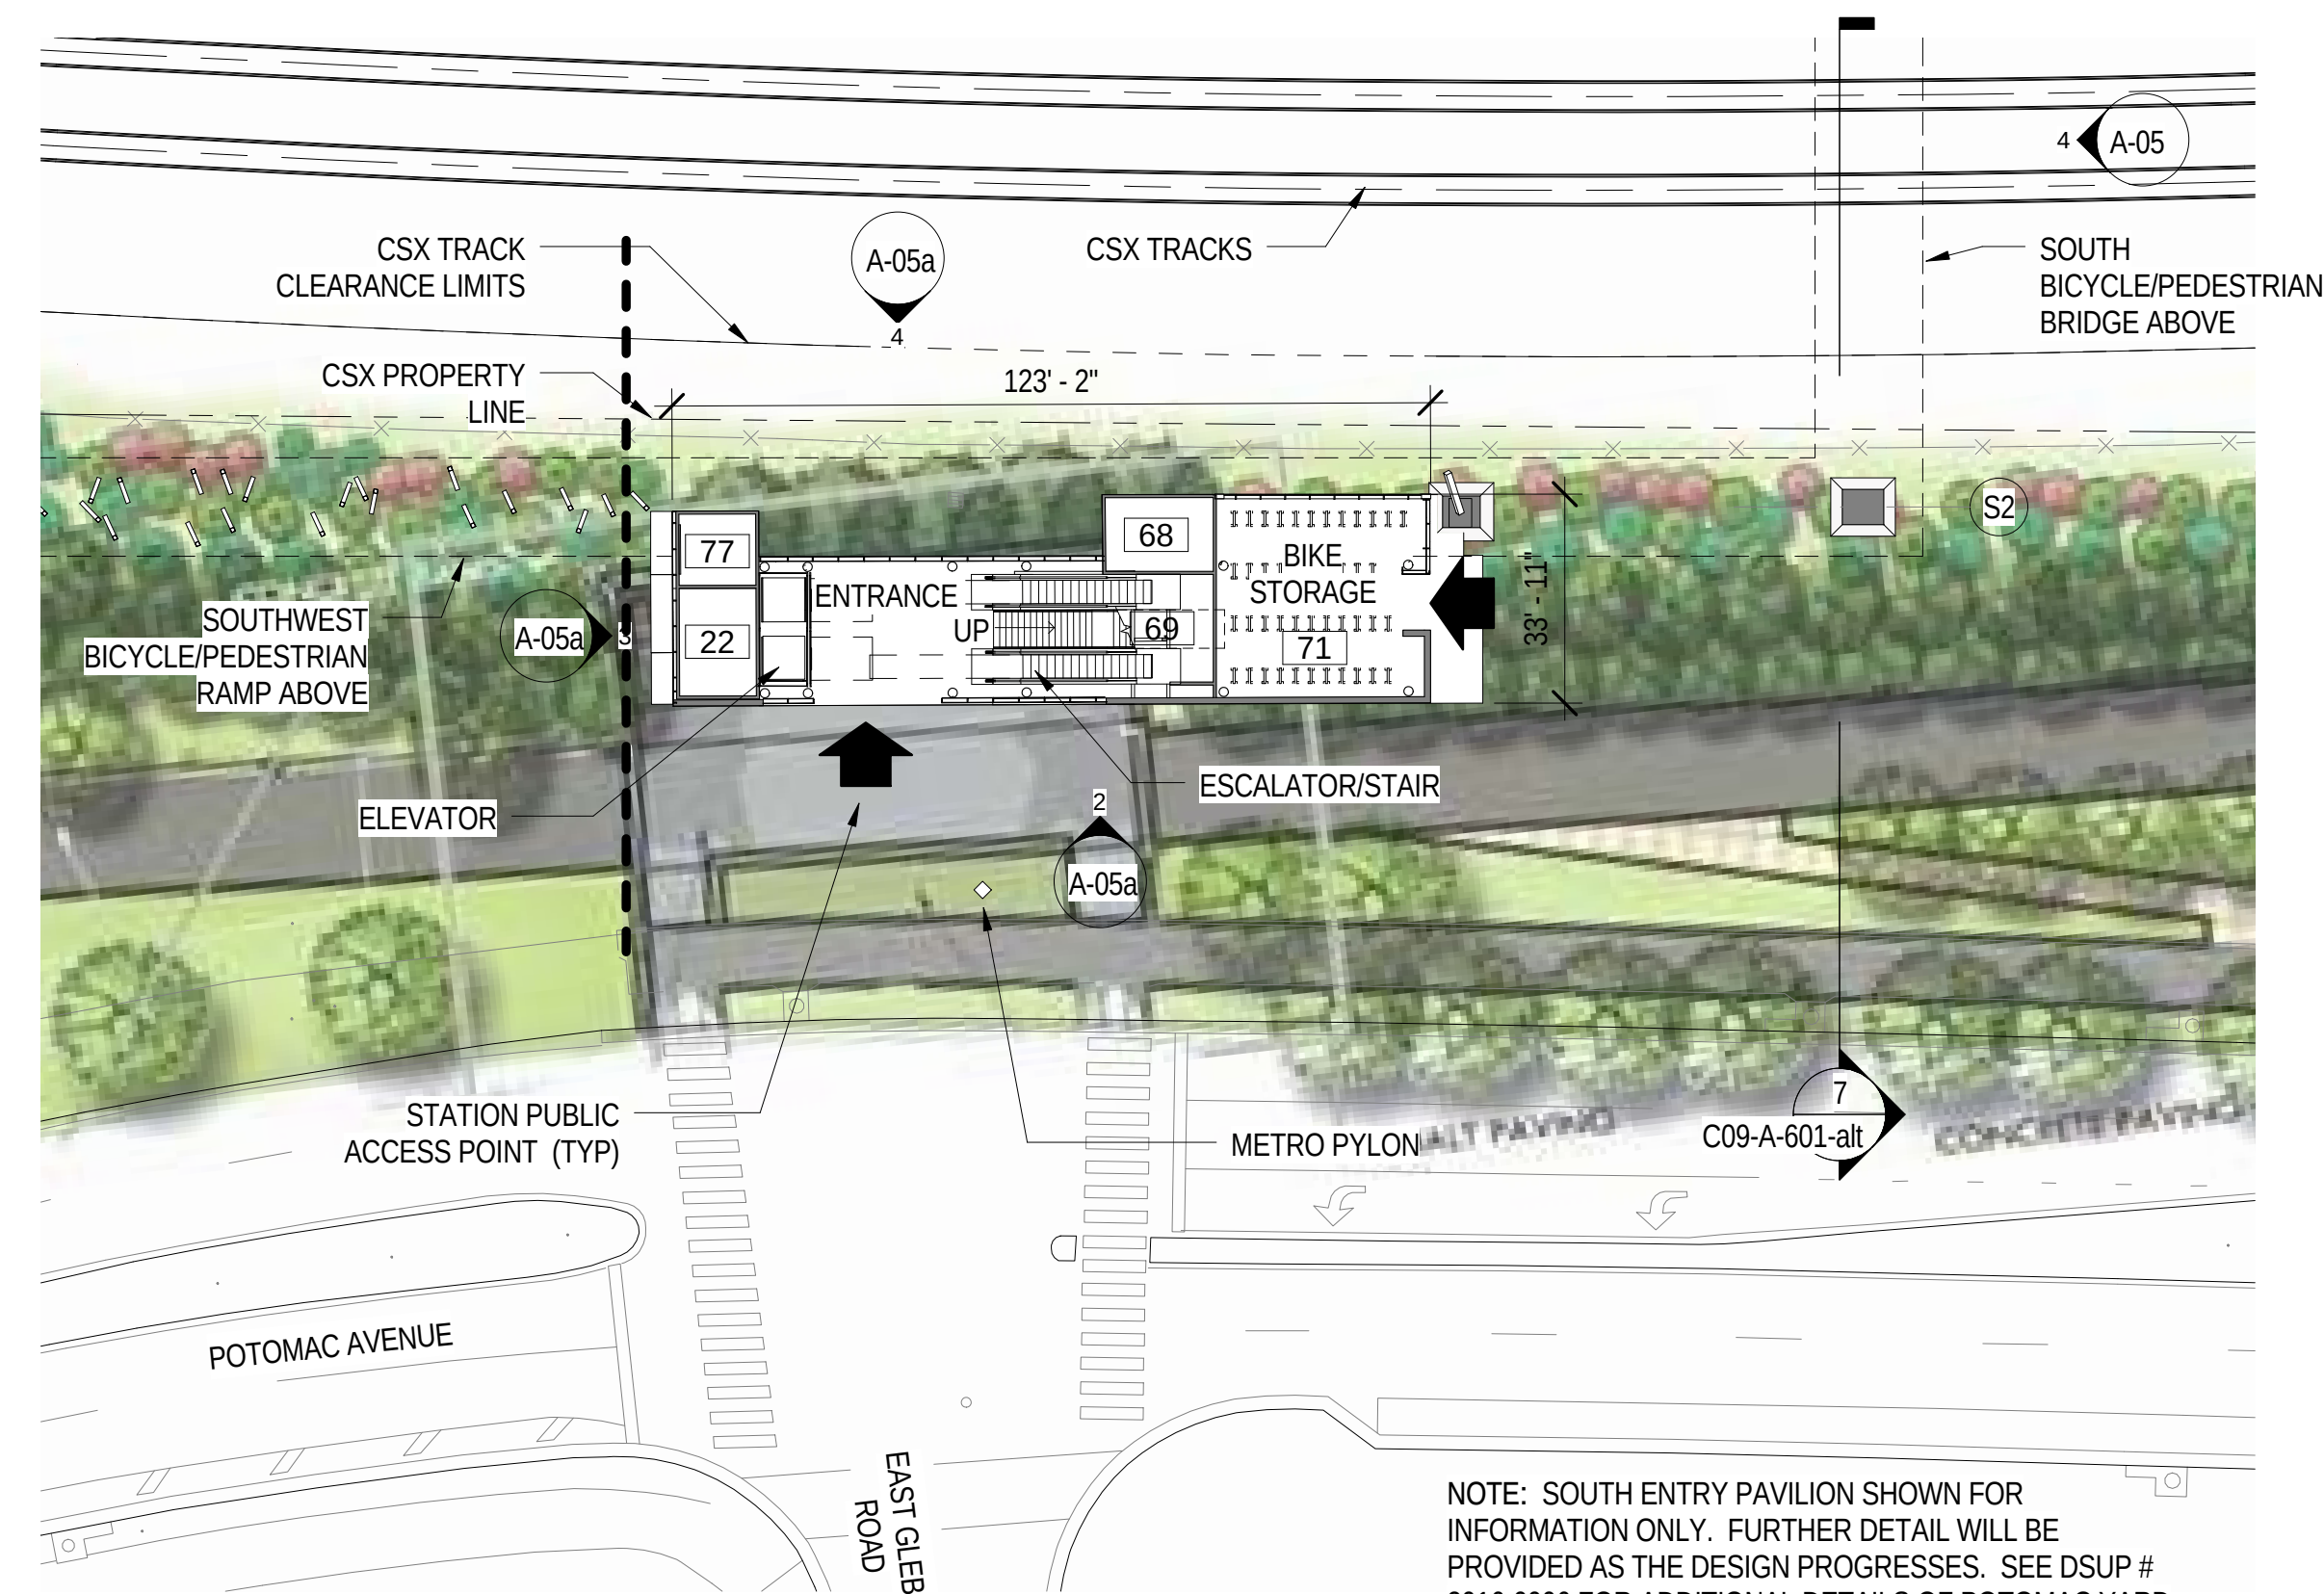

2 SOUTH ENTRANCE PAVILION PLAN AT GROUND LEVEL
 1" = 30'-0"
 0' 10' 30' 60'

ROOM KEY	
1	MECHANICAL ROOM
4	COMMS ROOM
5	AUTOMATIC TRAIN CONTROL ROOM
6	OPERATIONS ROOM
7	EMERGENCY TRIP STATION
7	TELECOMM
8	FIRE EQUIPMENT CABINET
9	CLEANER
11P	PUBLIC WASHROOM
11S	WOMENS STAFF RESTROOM

ROOM KEY	
12S	MENS STAFF RESTROOM
14	D.C. TIEBREAKER ROOM
19	MAINTENANCE ROOM
20	EDR
21	CABLE VAULT
22	ELEVATOR MACHINE ROOM
23	EJECTOR RM.
24	CART STORAGE
25	ELEC. CAB.
25	ELECTRICAL CABINET ROOM

ROOM KEY	
26	WATER SERVICE ROOM
30	PLNT STORAGE
32	ESCALATOR CONTROL ROOM
37	STORAGE
57	ELEVATOR MACHINE ROOM
59	ELECTRICAL CLOSET
60	YARD STORAGE ROOM
61	ELEVATOR PIT
62	ESCALATOR PIT
63	ESCALATOR CONTROL ROOM

ROOM KEY	
64	ELECTRICAL CLOSET
65	BREAKROOM
66	UNASSIGNED
67	MECHANICAL ROOM
68	ESCALATOR CONTROL ROOM
69	ELEVATOR MACHINE ROOM
71	BIKE STORAGE

APPROVED	
SPECIAL USE PERMIT NO. _____	
DEPARTMENT OF PLANNING & ZONING	
DIRECTOR _____	DATE _____
DEPARTMENT OF TRANSPORTATION & ENVIRONMENTAL SERVICES	
SITE PLAN NO. _____	
DIRECTOR _____	DATE _____
CHAIRMAN, PLANNING COMMISSION _____ DATE _____	
DATE RECORDED _____	
INSTRUMENT NO. _____	DEED BOOK NO. _____ PAGE NO. _____

CONTRACT NO. _____

S:\2016\10-18-2016 PM C:\Users\elham\Desktop\1202_Potomac Yard_30% Design\Potomac Yard_At B_160501_enashkpp.rvt

DESIGNED	EM	04/27/16
DRAWN	EM	05/19/16
CHECKED	BG	05/20/16
APPROVED	-	-


REFERENCE DRAWINGS	
NUMBER	DESCRIPTION

REVISIONS		
DATE	BY	DESCRIPTION
02/26/16	EM	REVISED PER CITY COMMENTS
03/31/16	EM	PER CITY COMMENTS - PRELIMINARY SITE PLAN
05/20/16	EM	REVISED PER CITY COMMENTS




WASHINGTON METROPOLITAN AREA TRANSIT AUTHORITY	
DEPARTMENT OF TRANSIT INFRASTRUCTURE AND ENGINEERING SERVICES	
OFFICE OF MAJOR CAPITAL PROJECTS	
SUBMITTED _____	APPROVED _____
DATE _____	DIRECTOR _____


POTOMAC YARD METRORAIL STATION		
ARCHITECTURAL		
ENTRANCE PAVILION FLOOR PLANS		
SCALE: 1" = 30'-0"	DRAWING NO. A-04	SHEET NO. 25 OF 27

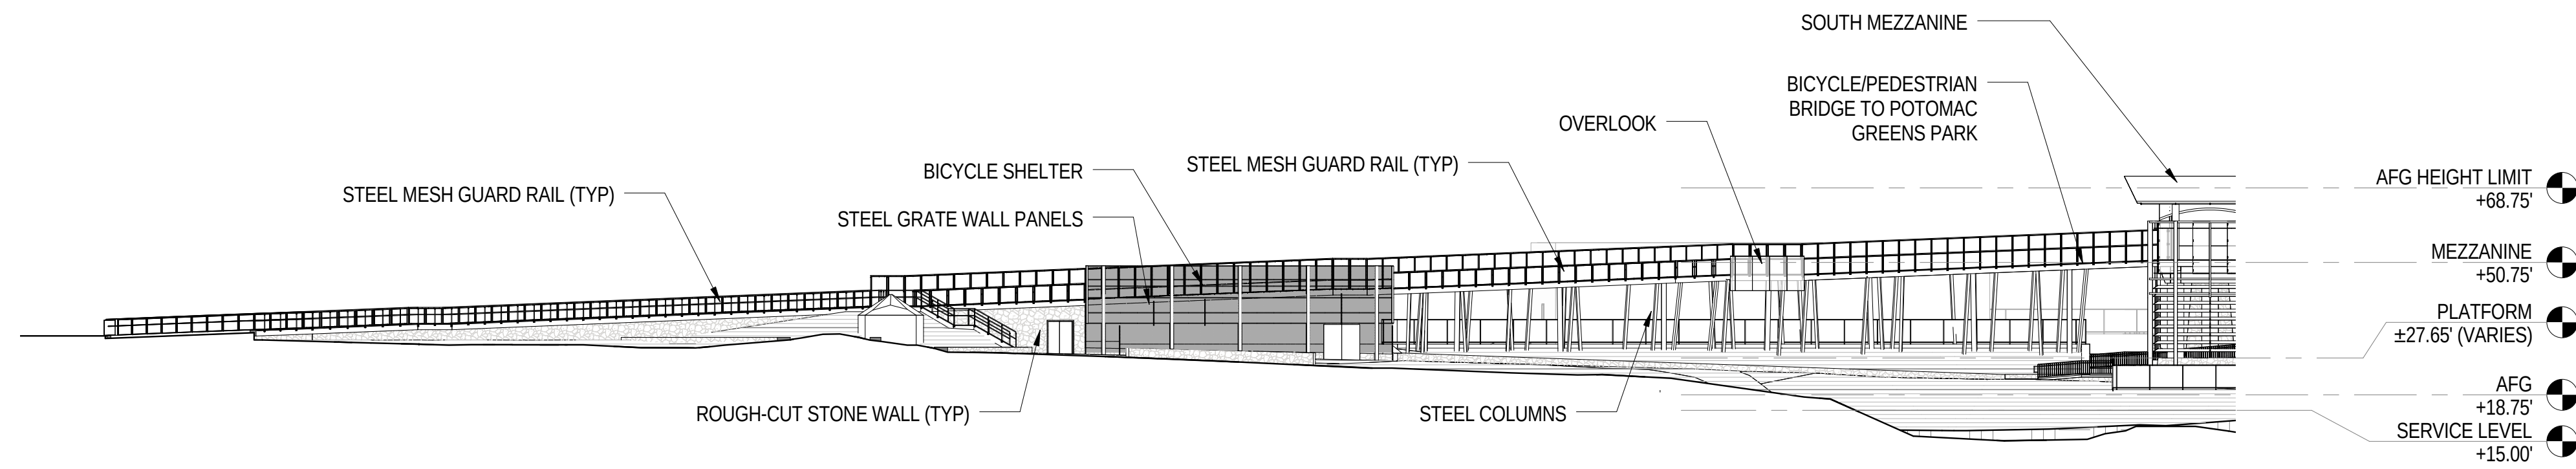


1 EAST RAMP ELEVATION
1" = 30'-0"
0' 10' 30' 60'

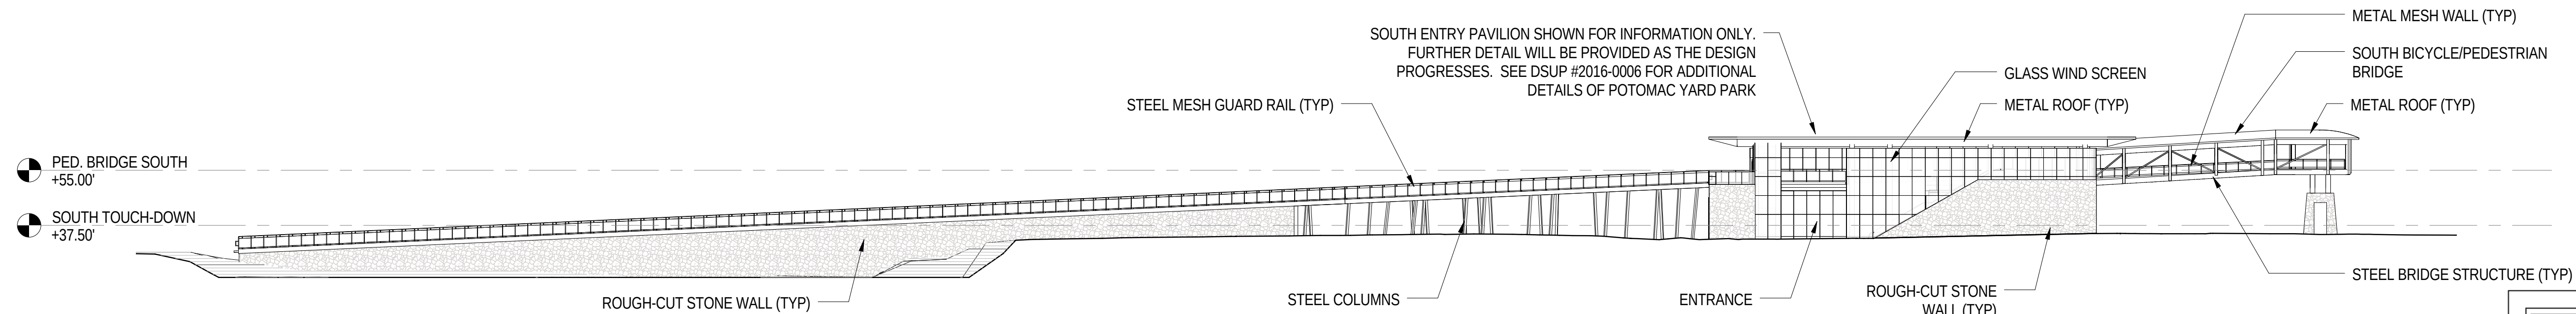

2 SOUTH ENTRANCE PAVILION WEST ELEVATION
1" = 30'-0"
0' 10' 30' 60'

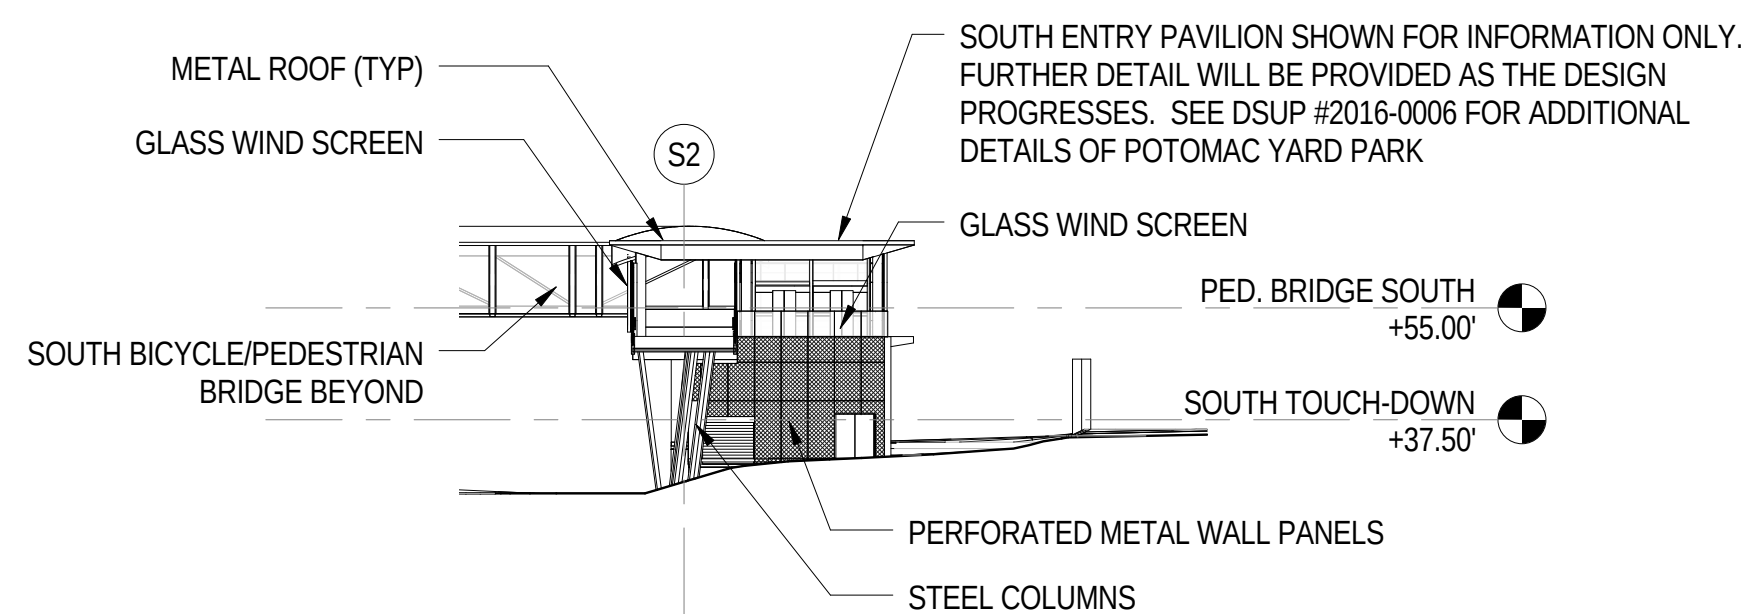

3 SOUTH ENTRANCE PAVLION NORTH ELEVATION
1" = 30'-0"
0' 10' 30' 60'

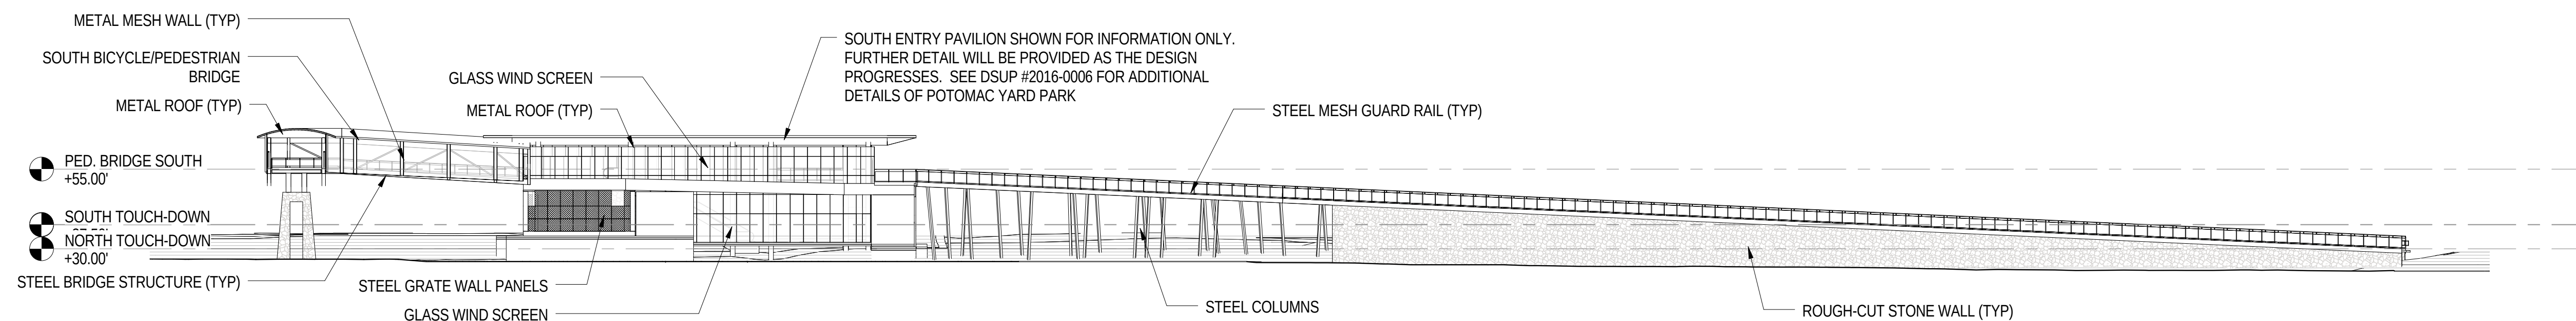

4 SOUTH ENTRANCE PAVILION EAST ELEVATION
1" = 30'-0"
0' 10' 30' 60'

APPROVED	
SPECIAL USE PERMIT NO. _____	
DEPARTMENT OF PLANNING & ZONING	
DIRECTOR _____	DATE _____
DEPARTMENT OF TRANSPORTATION & ENVIRONMENTAL SERVICES	
SITE PLAN NO. _____	
DIRECTOR _____	DATE _____
CHAIRMAN, PLANNING COMMISSION _____	
DATE RECORDED _____	
INSTRUMENT NO. _____	DEED BOOK NO. _____
PAGE NO. _____	

CONTRACT NO.

-

S:\2016\10-20-19 PM C:\Users\elham\Desktop\1202_Potomac Yard_30% Design\PotomacYard_Alt B_160501_enash.kip.rvt

DESIGNED	EM	04/27/16
DRAWN	EM	05/19/16
CHECKED	BG	05/20/16
APPROVED	-	-

REFERENCE DRAWINGS	
NUMBER	DESCRIPTION

REVISIONS		
DATE	BY	DESCRIPTION
02/26/16	EM	REVISED PER CITY COMMENTS
03/31/16	EM	PER CITY COMMENTS - PRELIMINARY SITE PLAN
05/20/16	EM	REVISED PER CITY COMMENTS



WASHINGTON METROPOLITAN AREA TRANSIT AUTHORITY	
DEPARTMENT OF TRANSIT INFRASTRUCTURE AND ENGINEERING SERVICES	
OFFICE OF MAJOR CAPITAL PROJECTS	
SUBMITTED _____	APPROVED _____
DATE _____	DIRECTOR _____

POTOMAC YARD METRORAIL STATION ARCHITECTURAL BUILDING ELEVATIONS		
SCALE: 1" = 30'-0"	DRAWING NO. A-05a	SHEET NO. 26a OF 27

