CITY OF ALEXANDRIA - BOARD OF ARCHITECTURAL REVIEW OLD & HISTORIC DISTRICT - PLAN SUBMITTAL

1 D1 **EAST DEMOLITION ELEVATION**
SCALE: 1/8" = 1'-0"

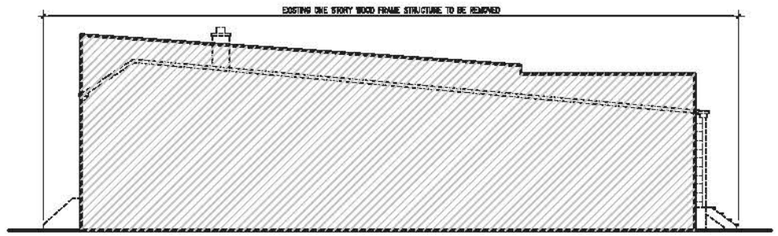

2 D1 **SOUTH SIDE DEMOLITION ELEVATION**
SCALE: 1/8" = 1'-0"

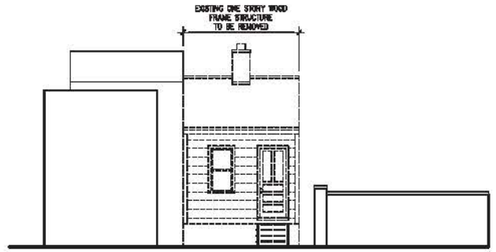

3 D1 **WEST DEMOLITION ELEVATION**
SCALE: 1/8" = 1'-0"

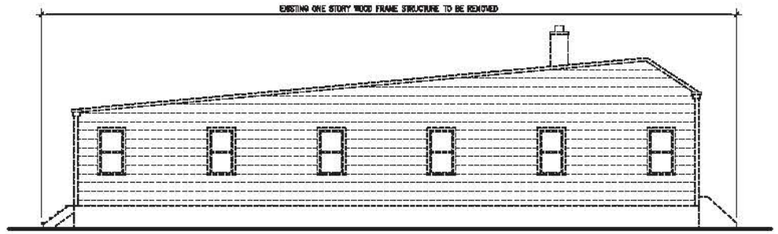

4 D1 **NORTH SIDE DEMOLITION ELEVATION**
SCALE: 1/8" = 1'-0"

5 D1 **EXISTING SITE PHOTOS - EASTERN STREETSCAPE (FROM SOUTH FAIRFAX)**
SCALE: N.T.S.

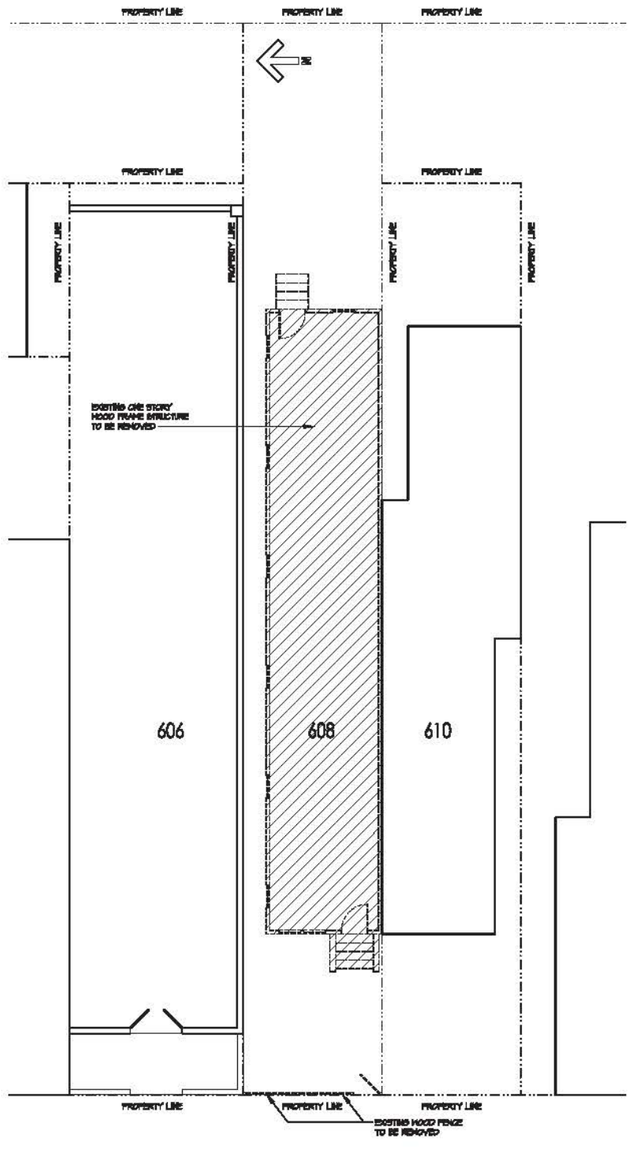

6 D1 **DEMOLITION PLAN**
SCALE: 1/8" = 1'-0"

REVISED MATERIALS
BAR2015-00358/00359
608 S Fairfax St.
12/9/2015

© KULINSKI GROUP ARCHITECTS EXPRESSLY RESERVES ITS COMMON LAW AND OTHER PROPERTY RIGHTS IN THESE PLANS. THESE PLANS ARE NOT TO BE REPRODUCED, CHANGED, OR COPIED IN ANY FORM OR MATTER WHATSOEVER, NOR ARE THEY TO BE ASSIGNED TO ANY THIRD PARTY, WITHOUT FIRST OBTAINING THE EXPRESS WRITTEN PERMISSION AND CONSENT OF KULINSKI GROUP ARCHITECTS

KULINSKI GROUP ARCHITECTS P.C.
KULINSKIGROUP.COM | 703.836.7243

THE RANSOM COMPANY

THE RANSOM COMPANY - 608 SOUTH FAIRFAX
608 SOUTH FAIRFAX ALEXANDRIA, VA 22314

DEMOLTION PLAN / ELEVATION

REVISIONS
12-7-15 ALTERNATE

PROJECT NUMBER: 1551
DATE: 11/2/15
SCALE: AS NOTED
DRAWN: JMB | DESIGNED: SWK | APPROVED:

SHEET NUMBER: D1-A
1551-PLANS

CITY OF ALEXANDRIA - BOARD OF ARCHITECTURAL REVIEW OLD & HISTORIC DISTRICT - PLAN SUBMITTAL

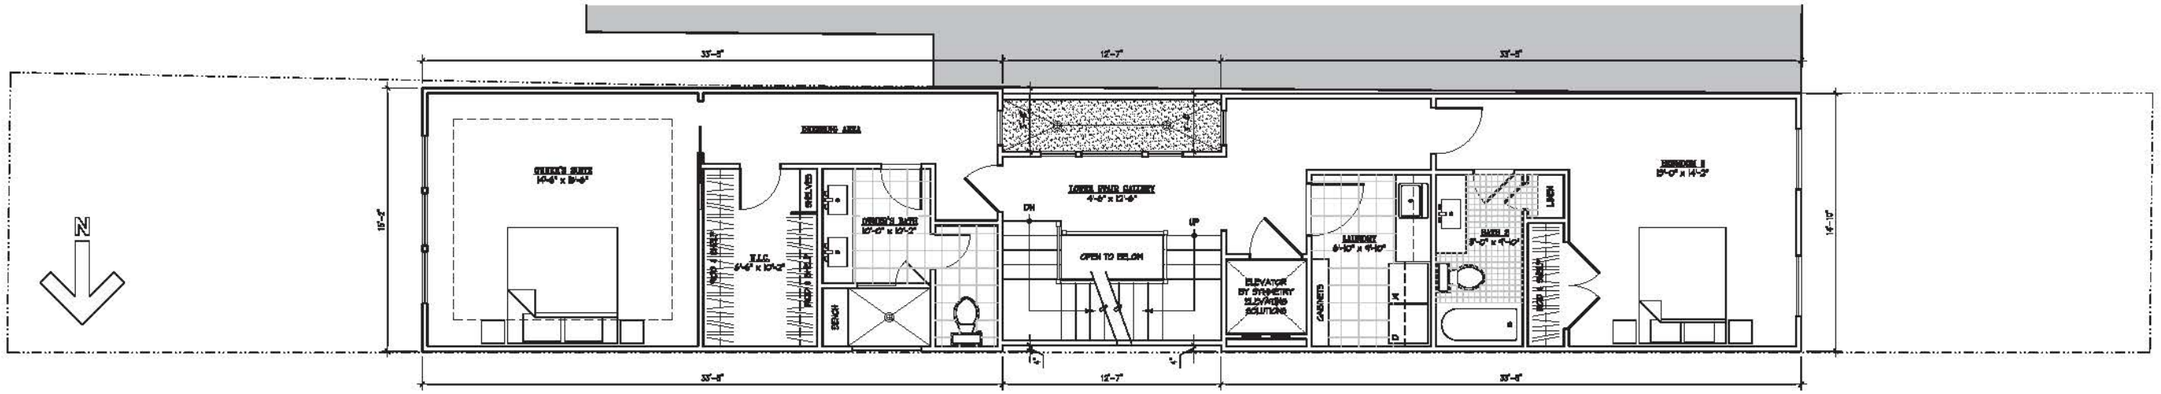

3 A1 **PROPOSED SECOND FLOOR PLAN**
SCALE: 1/4" = 1'-0"

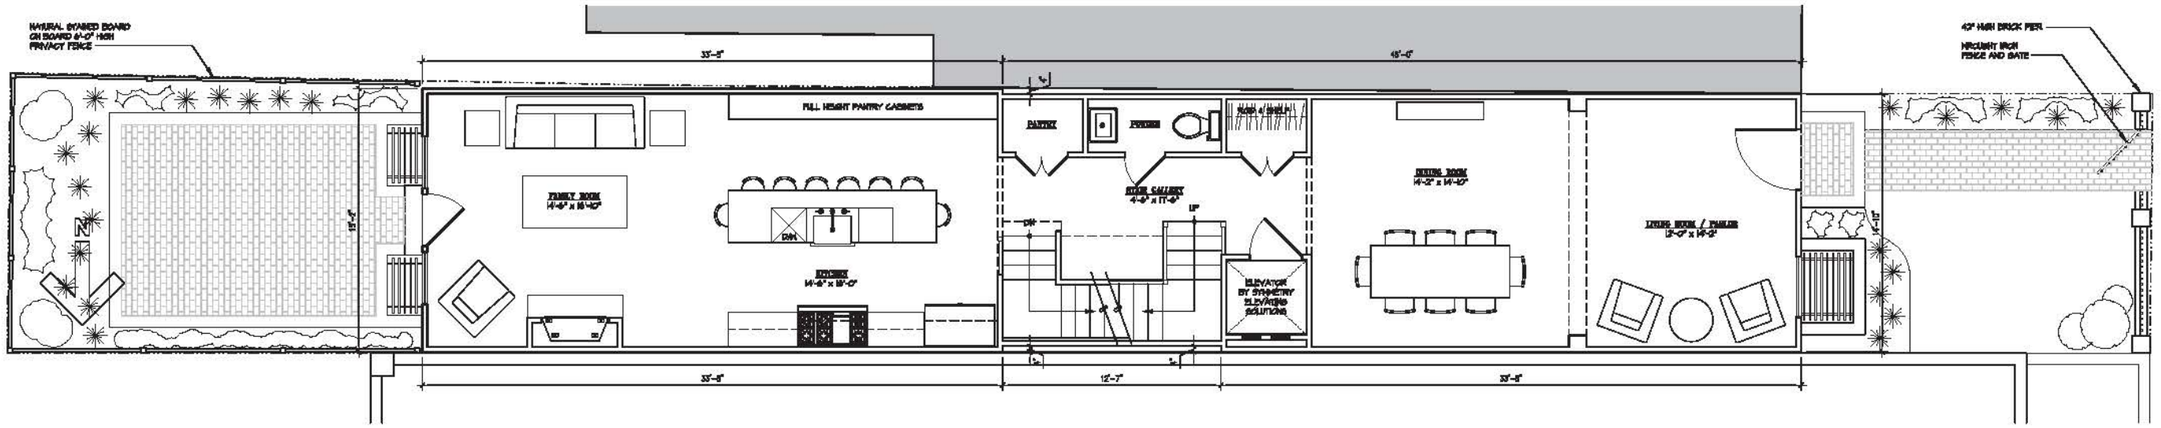

2 A1 **PROPOSED FIRST FLOOR PLAN**
SCALE: 1/4" = 1'-0"

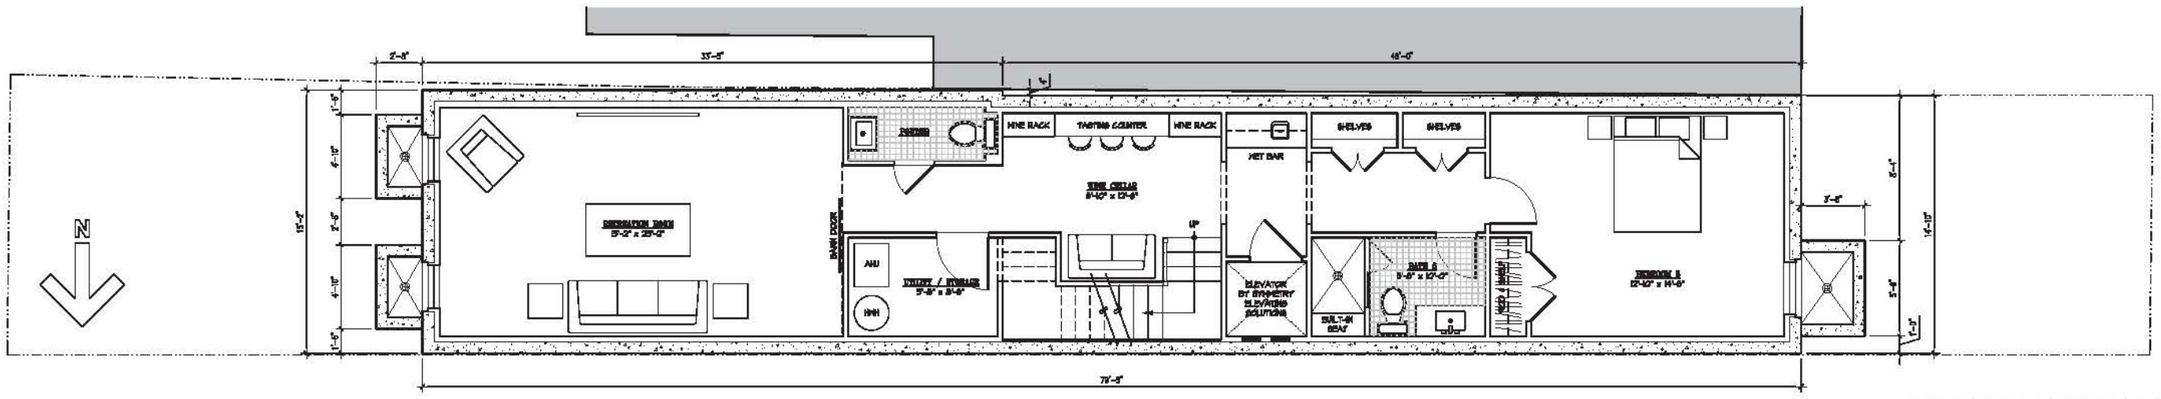

1 A1 **PROPOSED BASEMENT PLAN**
SCALE: 1/4" = 1'-0"

REVISED MATERIALS
BAR2015-00358/00359
608 S Fairfax St.
12/9/2015

2015 © KULINSKI GROUP ARCHITECTS EXPRESSLY RESERVES ITS COMMON LAW AND OTHER PROPERTY RIGHTS IN THESE PLANS. THESE PLANS ARE NOT TO BE REPRODUCED, CHANGED, OR COPIED IN ANY FORM OR MANNER WHATSOEVER, NOR ARE THEY TO BE ASSIGNED TO ANY THIRD PARTY, WITHOUT FIRST OBTAINING THE EXPRESS WRITTEN PERMISSION AND CONSENT OF KULINSKI GROUP ARCHITECTS

KULINSKI GROUP ARCHITECTS P.C.
KULINSKIGROUP.COM | 703.836.7243

THE RANSOM COMPANY

THE RANSOM COMPANY - 608 SOUTH FAIRFAX
608 SOUTH FAIRFAX ALEXANDRIA, VA 22314

PROPOSED PLANS

REVISIONS
11-11-15 P&Z REVISIONS
12-7-15 ALTERNATE

PROJECT NUMBER 551
DATE 11/2/15
SCALE AS NOTED
DRAWN JMB | DESIGNED SMK | APPROVED

SHEET NUMBER A1-A

CITY OF ALEXANDRIA - BOARD OF ARCHITECTURAL REVIEW OLD & HISTORIC DISTRICT - PLAN SUBMITTAL

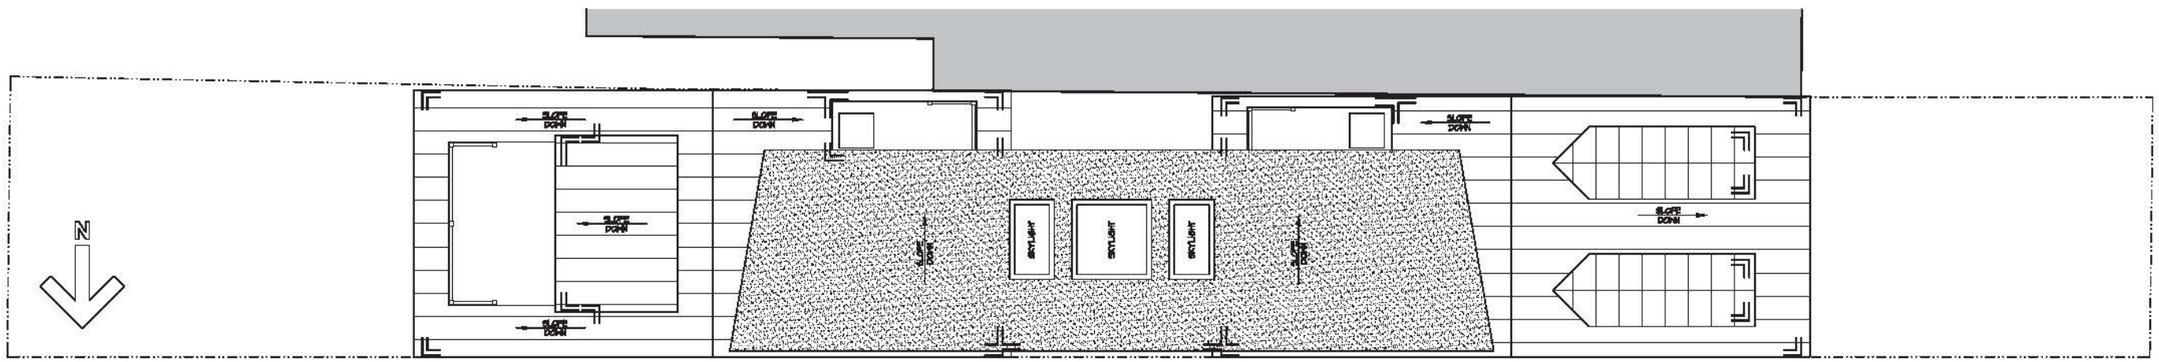

2 A2 **PROPOSED ROOF PLAN**
SCALE: 1/4" = 1'-0"

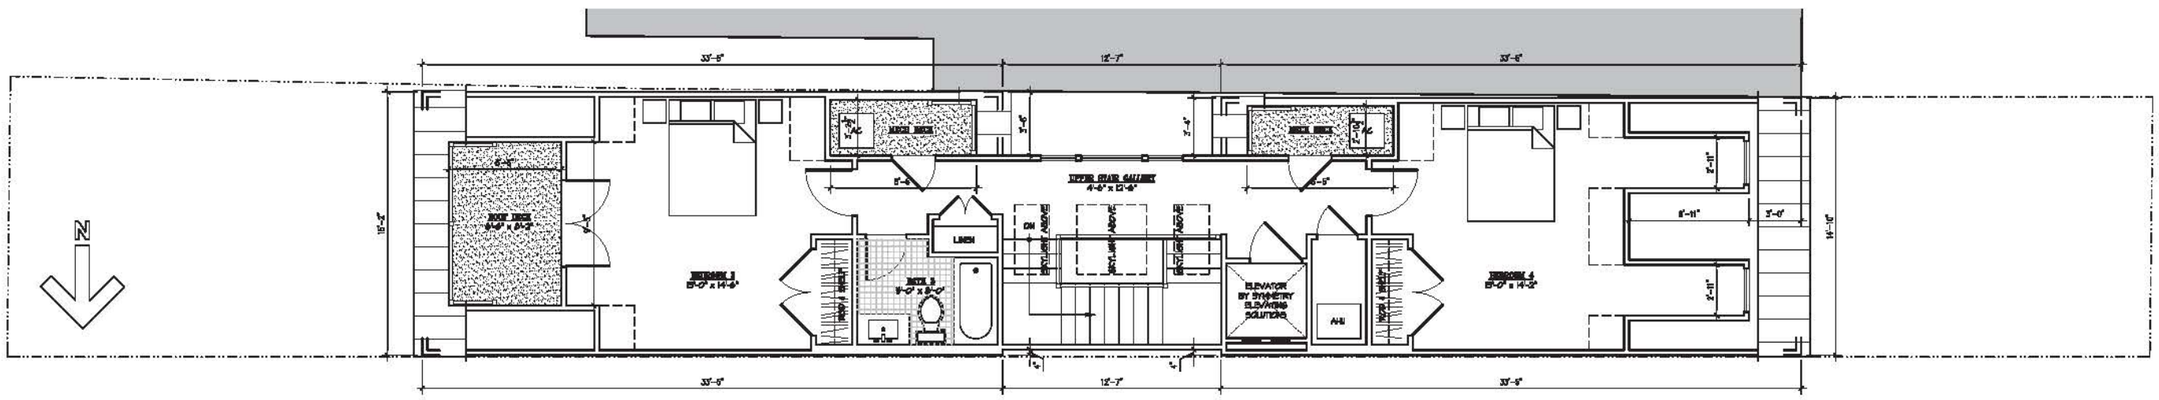

1 A2 **PROPOSED LOFT PLAN**
SCALE: 1/4" = 1'-0"

REVISED MATERIALS
BAR2015-00358/00359
608 S Fairfax St.
12/9/2015

2015 © KULINSKI GROUP ARCHITECTS EXPRESSLY RESERVES ITS COMMON LAW AND OTHER PROPERTY RIGHTS IN THESE PLANS. THESE PLANS ARE NOT TO BE REPRODUCED, CHANGED, OR COPIED IN ANY FORM OR MANNER WHATSOEVER, NOR ARE THEY TO BE ASSIGNED TO ANY THIRD PARTY, WITHOUT FIRST OBTAINING THE EXPRESS WRITTEN PERMISSION AND CONSENT OF KULINSKI GROUP ARCHITECTS

KULINSKI GROUP ARCHITECTS P.C.
KULINSKIGROUP.COM | 703.836.7243

THE RANSOM COMPANY

THE RANSOM COMPANY - 608 SOUTH FAIRFAX
608 SOUTH FAIRFAX ALEXANDRIA, VA 22314

PROPOSED PLANS

REVISIONS
12-7-15 ALTERNATE

PROJECT NUMBER 551
DATE 11/2/15
SCALE AS NOTED
DRAWN JMB | DESIGNED SMK | APPROVED

SHEET NUMBER A2-A
SHEET PLANS

CITY OF ALEXANDRIA - BOARD OF ARCHITECTURAL REVIEW OLD & HISTORIC DISTRICT - PLAN SUBMITTAL

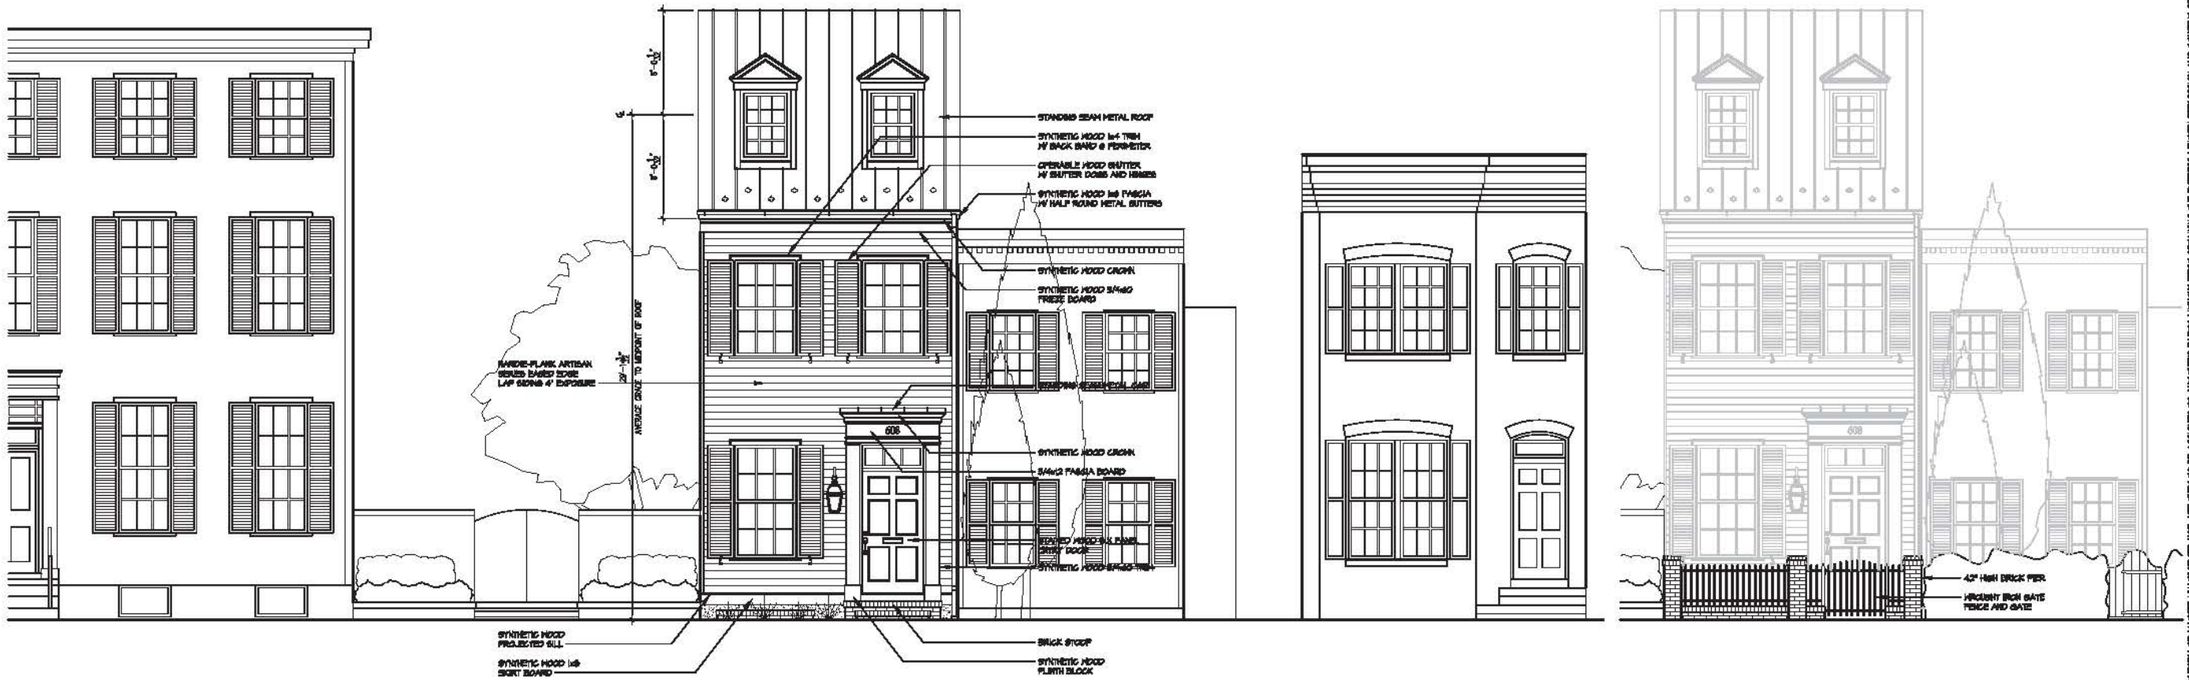

1 A4 PROPOSED EAST ELEVATION
SCALE: 1/4" = 1'-0"

2 A4 PROPOSED EAST ELEVATION PIERS W/ FENCE
SCALE: 1/4" = 1'-0"

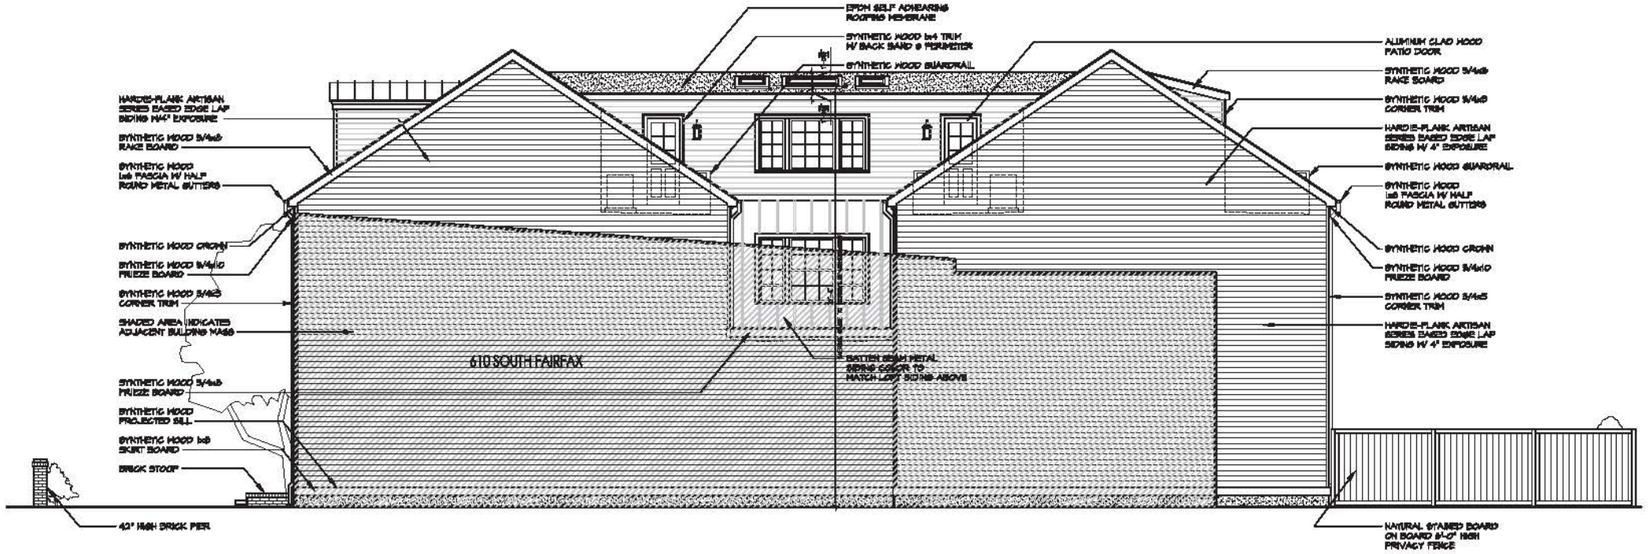

3 A4 PROPOSED SOUTH SIDE ELEVATION
SCALE: 3/16" = 1'-0"

REVISED MATERIALS
BAR2015-00358/00359
608 S Fairfax St.
12/9/2015

KULINSKI GROUP ARCHITECTS P.C.
KULINSKIGROUP.COM | 703.836.7243

THE RANSOM COMPANY

THE RANSOM COMPANY - 608 SOUTH FAIRFAX
608 SOUTH FAIRFAX ALEXANDRIA, VA 22314

PROPOSED ELEVATIONS

REVISIONS
12-7-15 ALTERNATE

PROJECT NUMBER: 551
DATE: 11/2/15
SCALE: AS NOTED
DRAWN: JMB | DESIGNED: SMK | APPROVED:

SHEET NUMBER: A4-A

© KULINSKI GROUP ARCHITECTS EXPRESSLY RESERVES ITS COMMON LAW AND OTHER PROPERTY RIGHTS IN THESE PLANS. THESE PLANS ARE NOT TO BE REPRODUCED, CHANGED, OR COPIED IN ANY FORM OR MANNER WHATSOEVER NOR ARE THEY TO BE ASSIGNED TO ANY THIRD PARTY, WITHOUT FIRST OBTAINING THE EXPRESS WRITTEN PERMISSION AND CONSENT OF KULINSKI GROUP ARCHITECTS

CITY OF ALEXANDRIA - BOARD OF ARCHITECTURAL REVIEW OLD & HISTORIC DISTRICT - PLAN SUBMITTAL

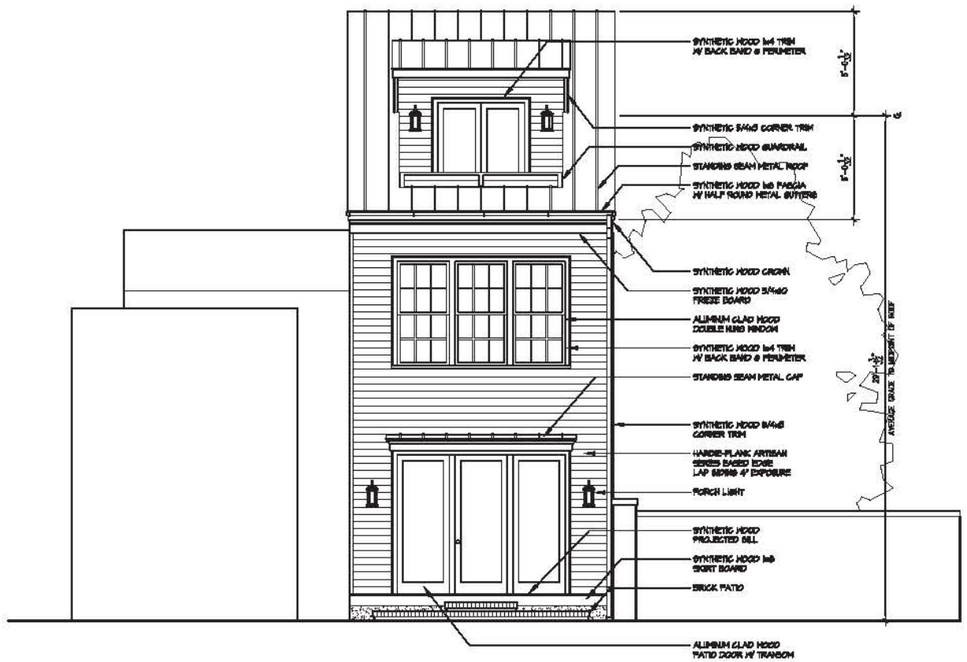

1 A5 **PROPOSED WEST ELEVATION**
SCALE: 1/4" = 1'-0"

2 A5 **PROPOSED WEST ELEVATION W/ PRIVACY FENCE**
SCALE: 1/4" = 1'-0"

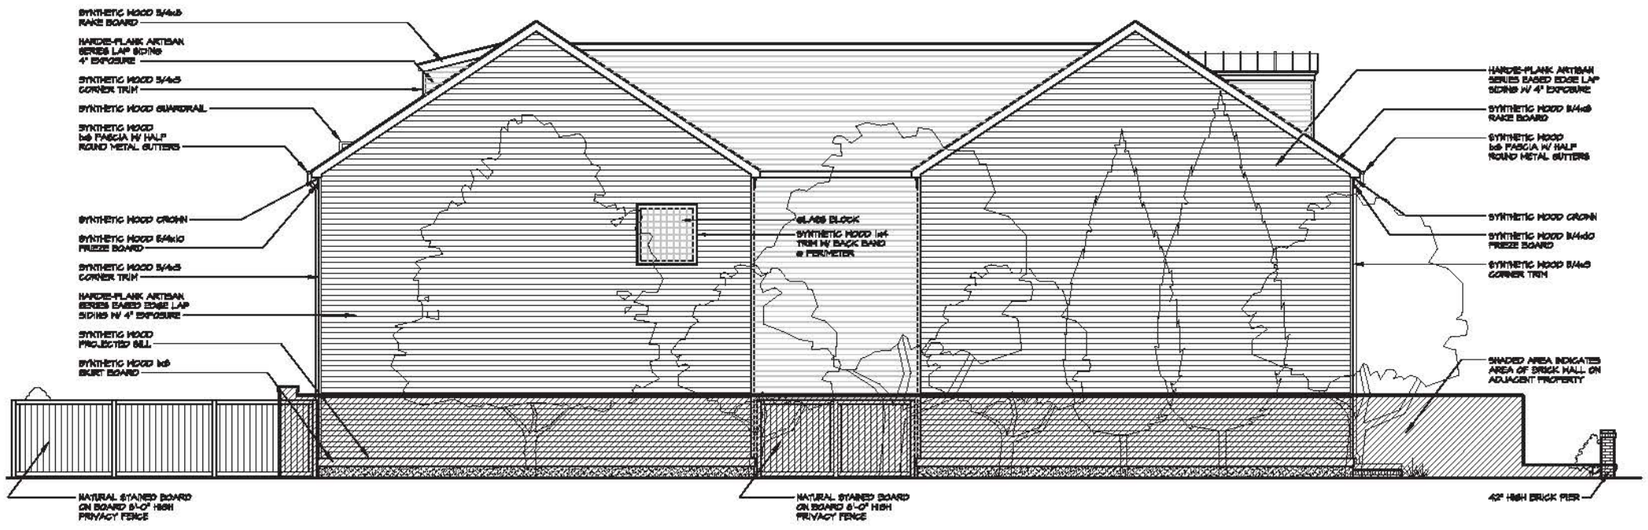

3 A5 **PROPOSED NORTH SIDE ELEVATION**
SCALE: 3/16" = 1'-0"

REVISED MATERIALS
BAR2015-00358/00359
608 S Fairfax St.
12/9/2015

2015 © KULINSKI GROUP ARCHITECTS EXPRESSLY RESERVES ITS COMMON LAW AND OTHER PROPERTY RIGHTS IN THESE PLANS. THESE PLANS ARE NOT TO BE REPRODUCED, CHANGED, OR COPIED IN ANY FORM OR MANNER WHATSOEVER, NOR ARE THEY TO BE ASSIGNED TO ANY THIRD PARTY, WITHOUT FIRST OBTAINING THE EXPRESS WRITTEN PERMISSION AND CONSENT OF KULINSKI GROUP ARCHITECTS

KULINSKI GROUP ARCHITECTS P.C.
KULINSKIGROUP.COM | 703.836.7243

THE RANSOM COMPANY

THE RANSOM COMPANY - 608 SOUTH FAIRFAX
608 SOUTH FAIRFAX ALEXANDRIA, VA 22314

PROPOSED ELEVATIONS

REVISIONS
12-7-15 ALTERNATE

PROJECT NUMBER	
551	
DATE	
11/2/15	
SCALE	
AS NOTED	
DRAWN	DESIGNED	APPROVED
JMB	SMK	

SHEET NUMBER
A5-A

CITY OF ALEXANDRIA - BOARD OF ARCHITECTURAL REVIEW OLD & HISTORIC DISTRICT - PLAN SUBMITTAL

FINAL CONCEPT

VIEW LOOKING SOUTHEAST - FROM SOUTH FAIRFAX STREET

FINAL CONCEPT

VIEW LOOKING EAST - FROM SOUTH FAIRFAX STREET

FINAL CONCEPT

VIEW LOOKING NORTHEAST - FROM SOUTH FAIRFAX STREET

REVISED MATERIALS
BAR2015-00358/00359
608 S Fairfax St.
12/9/2015

VIEW LOOKING EAST - FROM SOUTH FAIRFAX STREET

FINAL CONCEPT

FINAL CONCEPT

FINAL CONCEPT

FINAL CONCEPT

© KULINSKI GROUP ARCHITECTS EXPRESSLY RESERVES ITS COMMON LAW AND OTHER PROPERTY RIGHTS IN THESE PLANS. THESE PLANS ARE NOT TO BE REPRODUCED, CHANGED, OR COPIED IN ANY FORM OR MANNER WHATSOEVER, NOR ARE THEY TO BE ASSIGNED TO ANY THIRD PARTY, WITHOUT FIRST OBTAINING THE EXPRESS WRITTEN PERMISSION AND CONSENT OF KULINSKI GROUP ARCHITECTS

KULINSKI GROUP ARCHITECTS P.C.
KULINSKIGROUP.COM | 703.836.7243

THE RANSOM COMPANY

THE RANSOM COMPANY - 608 SOUTH FAIRFAX
608 SOUTH FAIRFAX ALEXANDRIA, VA 22314

MODEL VIEWS - FINAL CONCEPT

REVISIONS
12-7-15 ALTERNATE

PROJECT NUMBER	
1551	
DATE	
11/2/15	
SCALE	
AS NOTED	
DRAWN	DESIGNED	APPROVED
JMB	SAK	

SHEET NUMBER
A6-A
1551-PLANS

CITY OF ALEXANDRIA - BOARD OF ARCHITECTURAL REVIEW OLD & HISTORIC DISTRICT - PLAN SUBMITTAL

BIRD'S EYE LOOKING NORTH EAST - SOUTH ELEVATION

BIRD'S EYE LOOKING SOUTH WEST - NORTH ELEVATION

BIRD'S EYE LOOKING WEST - WEST ELEVATION

REVISED MATERIALS
BAR2015-00358/00359
608 S Fairfax St.
12/9/2015

© KULINSKI GROUP ARCHITECTS P.C. EXPRESSLY RESERVED ITS COMMON LAW AND OTHER PROPERTY RIGHTS IN THESE PLANS. THESE PLANS ARE NOT TO BE REPRODUCED, CHANGED, OR COPIED IN ANY FORM OR MATTER WHATSOEVER, NOR ARE THEY TO BE ASSIGNED TO ANY THIRD PARTY, WITHOUT FIRST OBTAINING THE EXPRESS WRITTEN PERMISSION AND CONSENT OF KULINSKI GROUP ARCHITECTS

KULINSKI GROUP ARCHITECTS P.C.
KULINSKIGROUP.COM | 703.836.7243

THE RANSOM COMPANY

THE RANSOM COMPANY - 608 SOUTH FAIRFAX
608 SOUTH FAIRFAX ALEXANDRIA, VA 22314

MODEL VIEWS - FINAL CONCEPT

REVISIONS
12-7-15 ALTERNATE

PROJECT NUMBER 1551
DATE 11/2/15
SCALE AS NOTED
DRAWN JMB | DESIGNED SMK | APPROVED

SHEET NUMBER A6-B

1551-PLANS