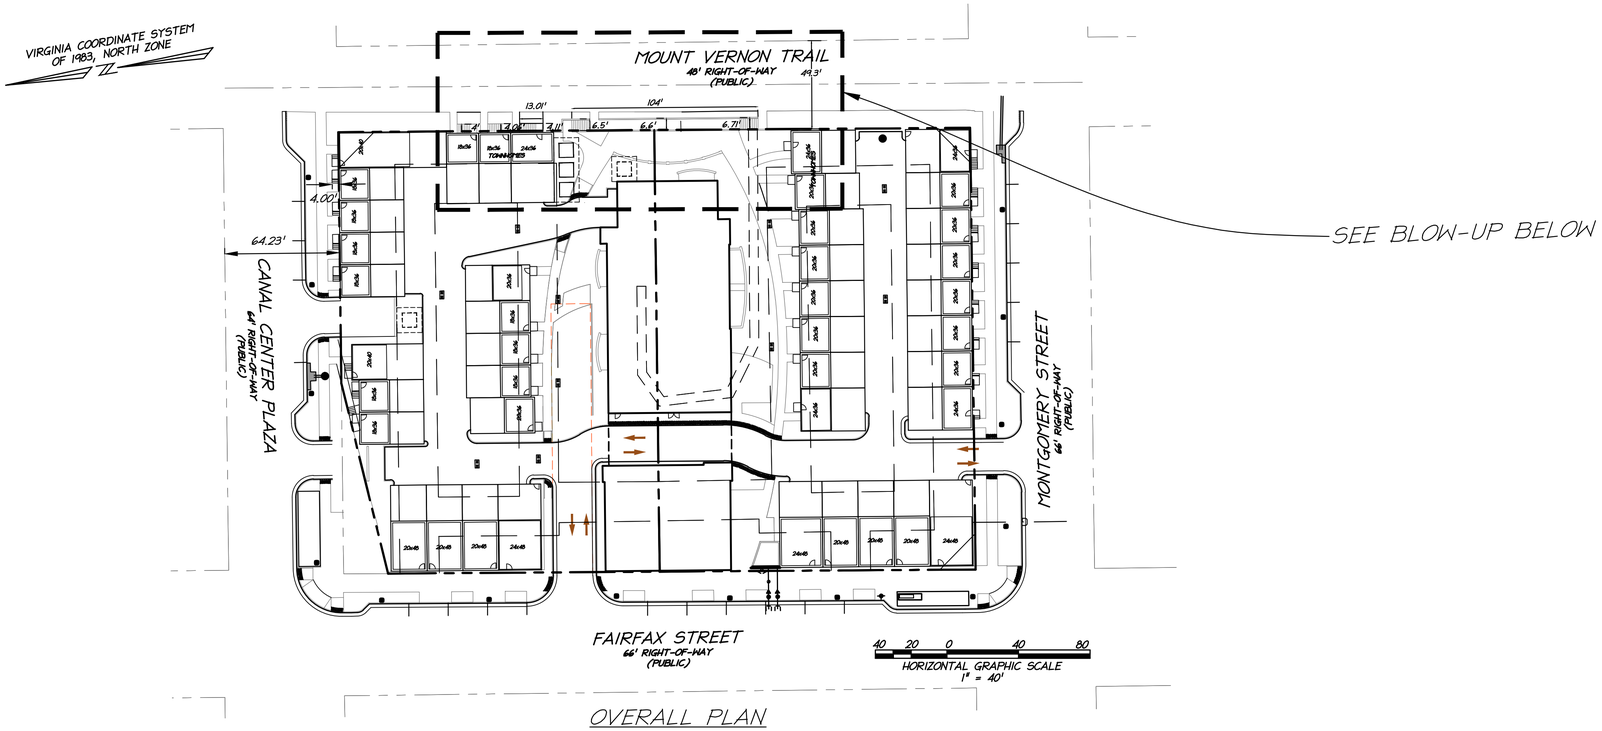

SEE BLOW-UP BELOW

OVERALL PLAN

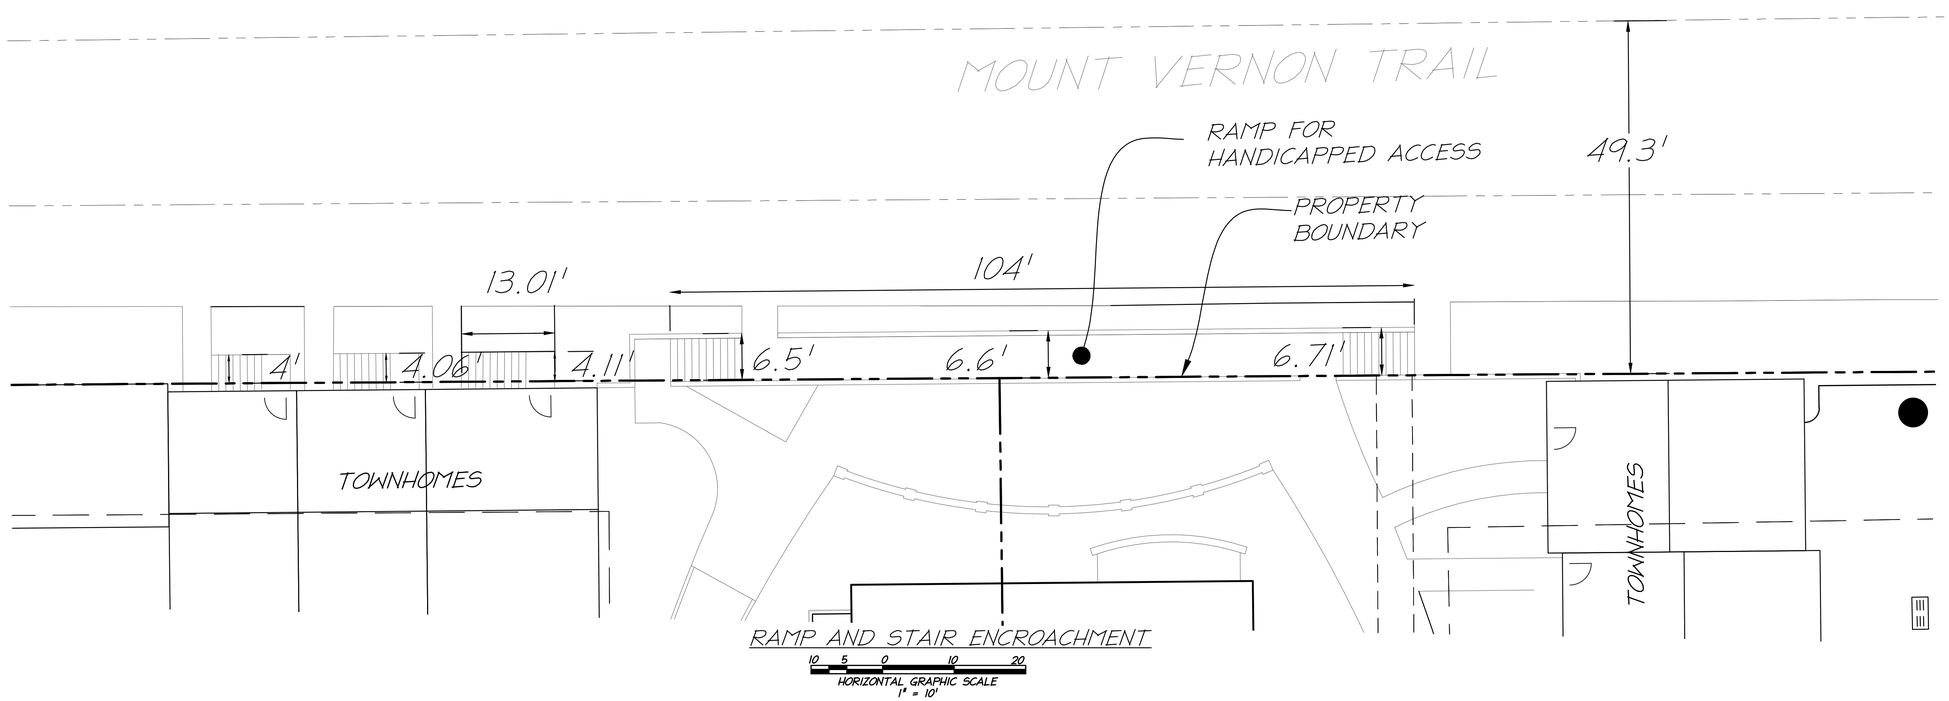

RAMP AND STAIR ENCROACHMENT

christopher consultants
engineering · surveying · land planning
9900 main street (fourth floor) · fairfax va. 22031-3907
703.273.6820 · fax 703.273.7636

ENCROACHMENT EXHIBIT

901 N FAIRFAX ST

THE CITY OF ALEXANDRIA, VIRGINIA

PROJECT NO:	17041.001.00
SCALE:	AS SHOWN
DATE:	03/08/18
DESIGN:	JRW
DRAWN:	JRW
CHECKED:	JH
SHEET No.	C0.0

108225